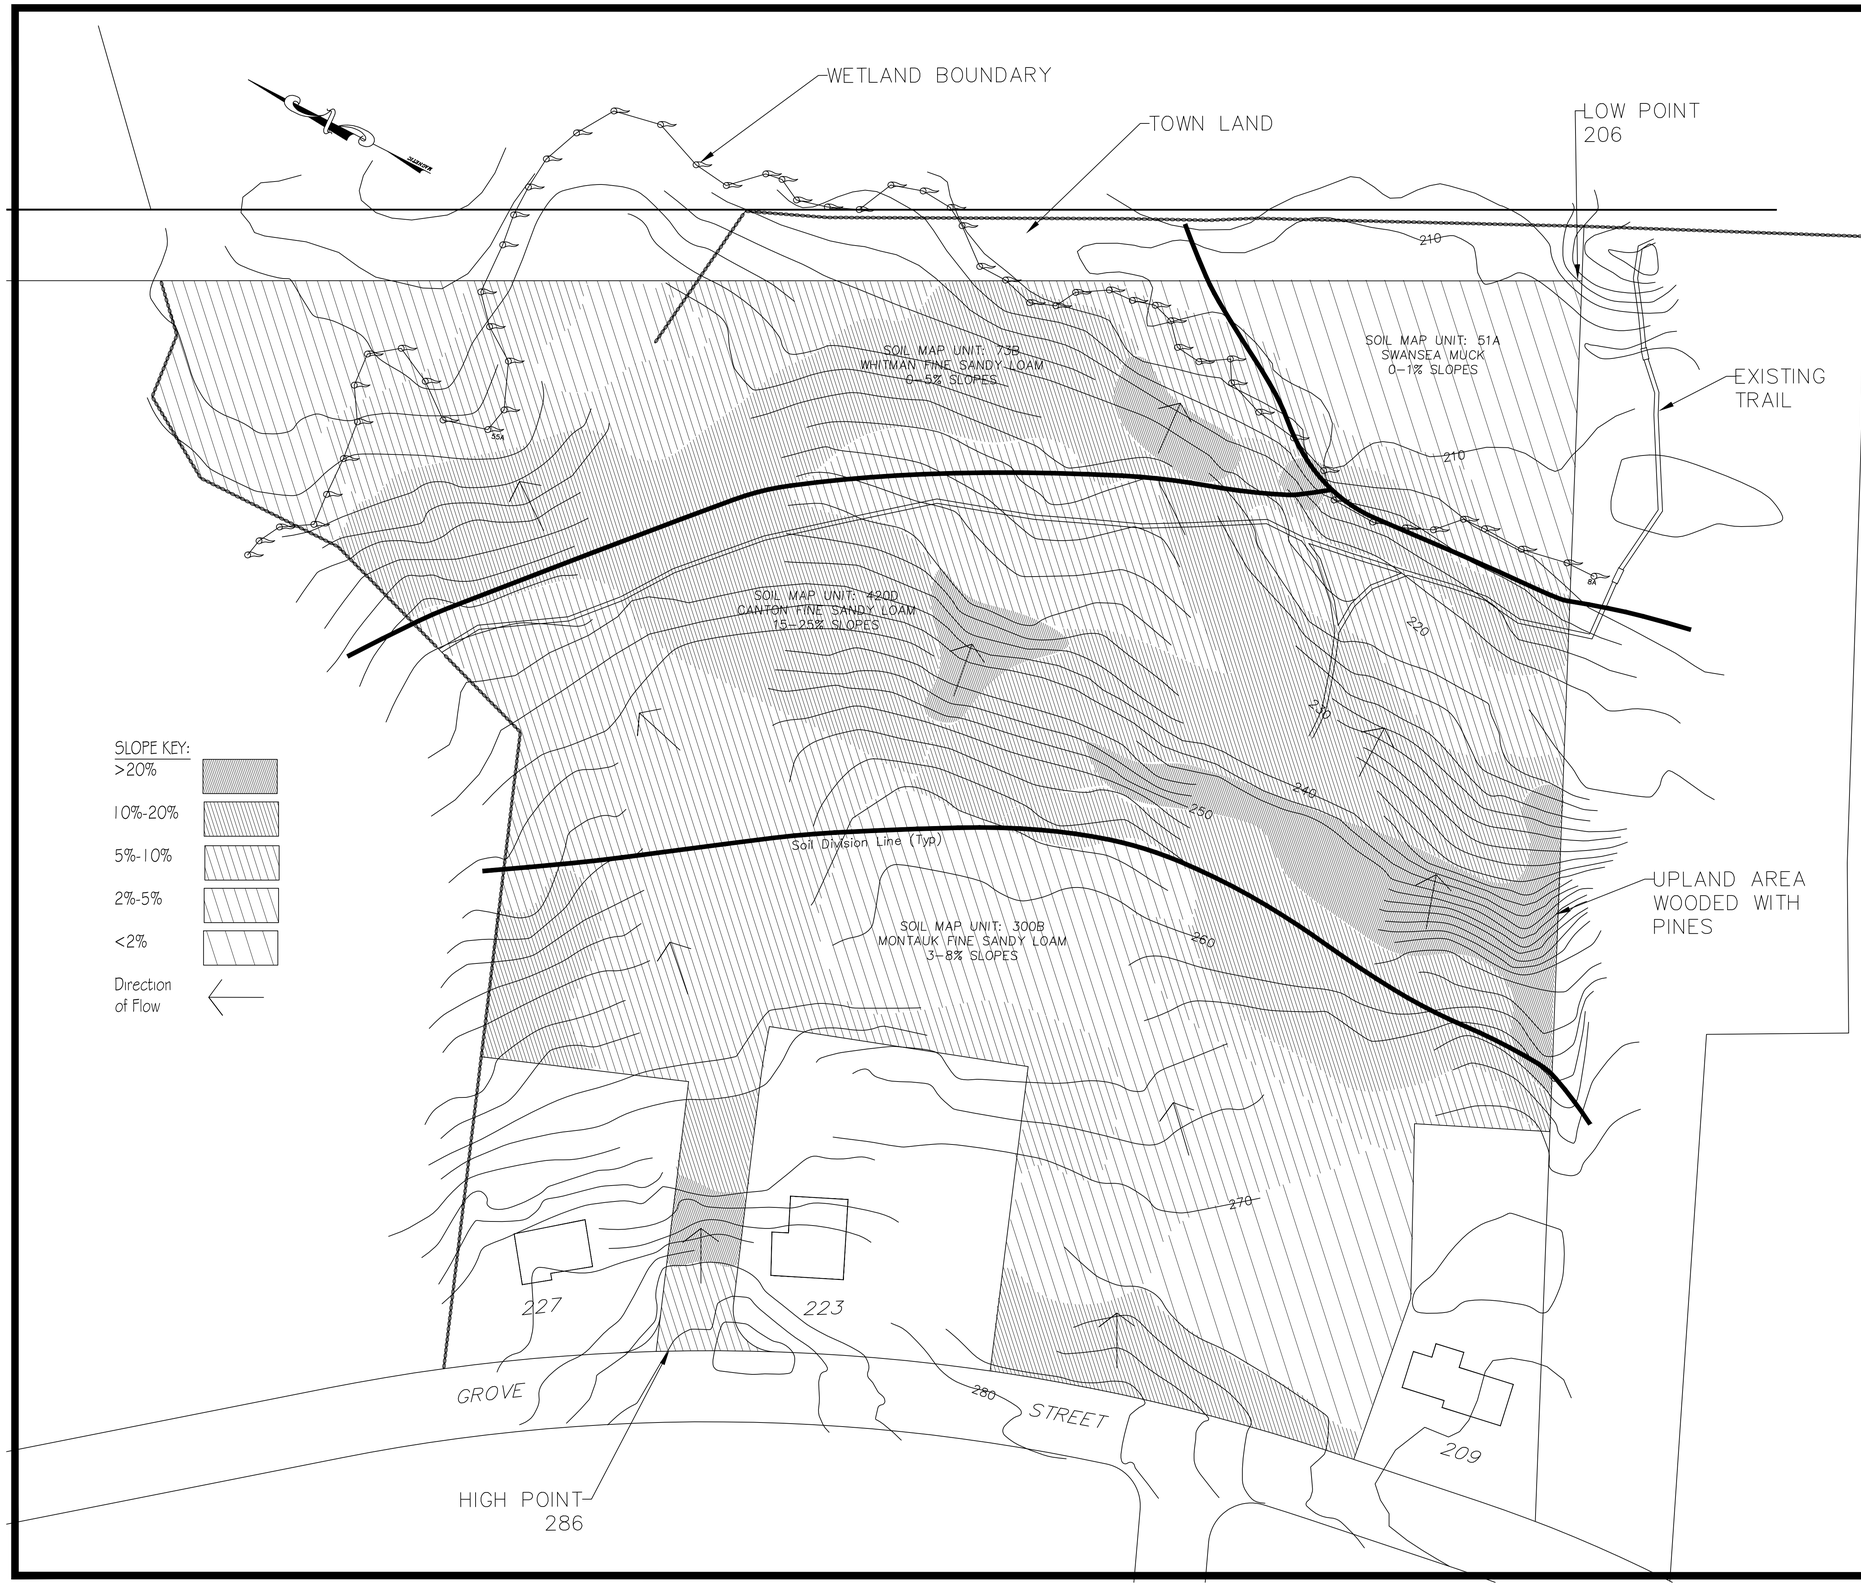

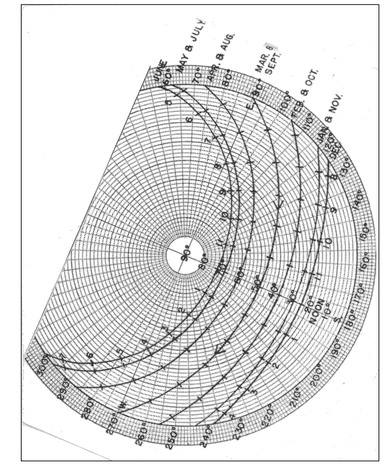

SOLAR DIAGRAM

REVISIONS

NO.	DATE	DESCRIPTION	BY	CHK'D

0 GROVE STREET

SITE ANALYSIS
LOCATED IN
LEXINGTON, MASSACHUSETTS
(MIDDLESEX COUNTY)

PREPARED FOR
NCSD

SCALE: 1"= 50' DATE: MAY 26, 2016

PREPARED BY

WEINMAYR/JAY ASSOC. INC.
760 MAIN STREET
WALTHAM, MA 02541
(617) 957-9733

MASSACHUSETTS DAVID A. JAY NO. 1019 REGISTERED LANDSCAPE ARCHITECT