PROPOSED TRAIL IMPROVEMENT PLAN - SEPTEMBER 15, 2015

435-439 LINCOLN STREET, LEXINGTON, MASS.

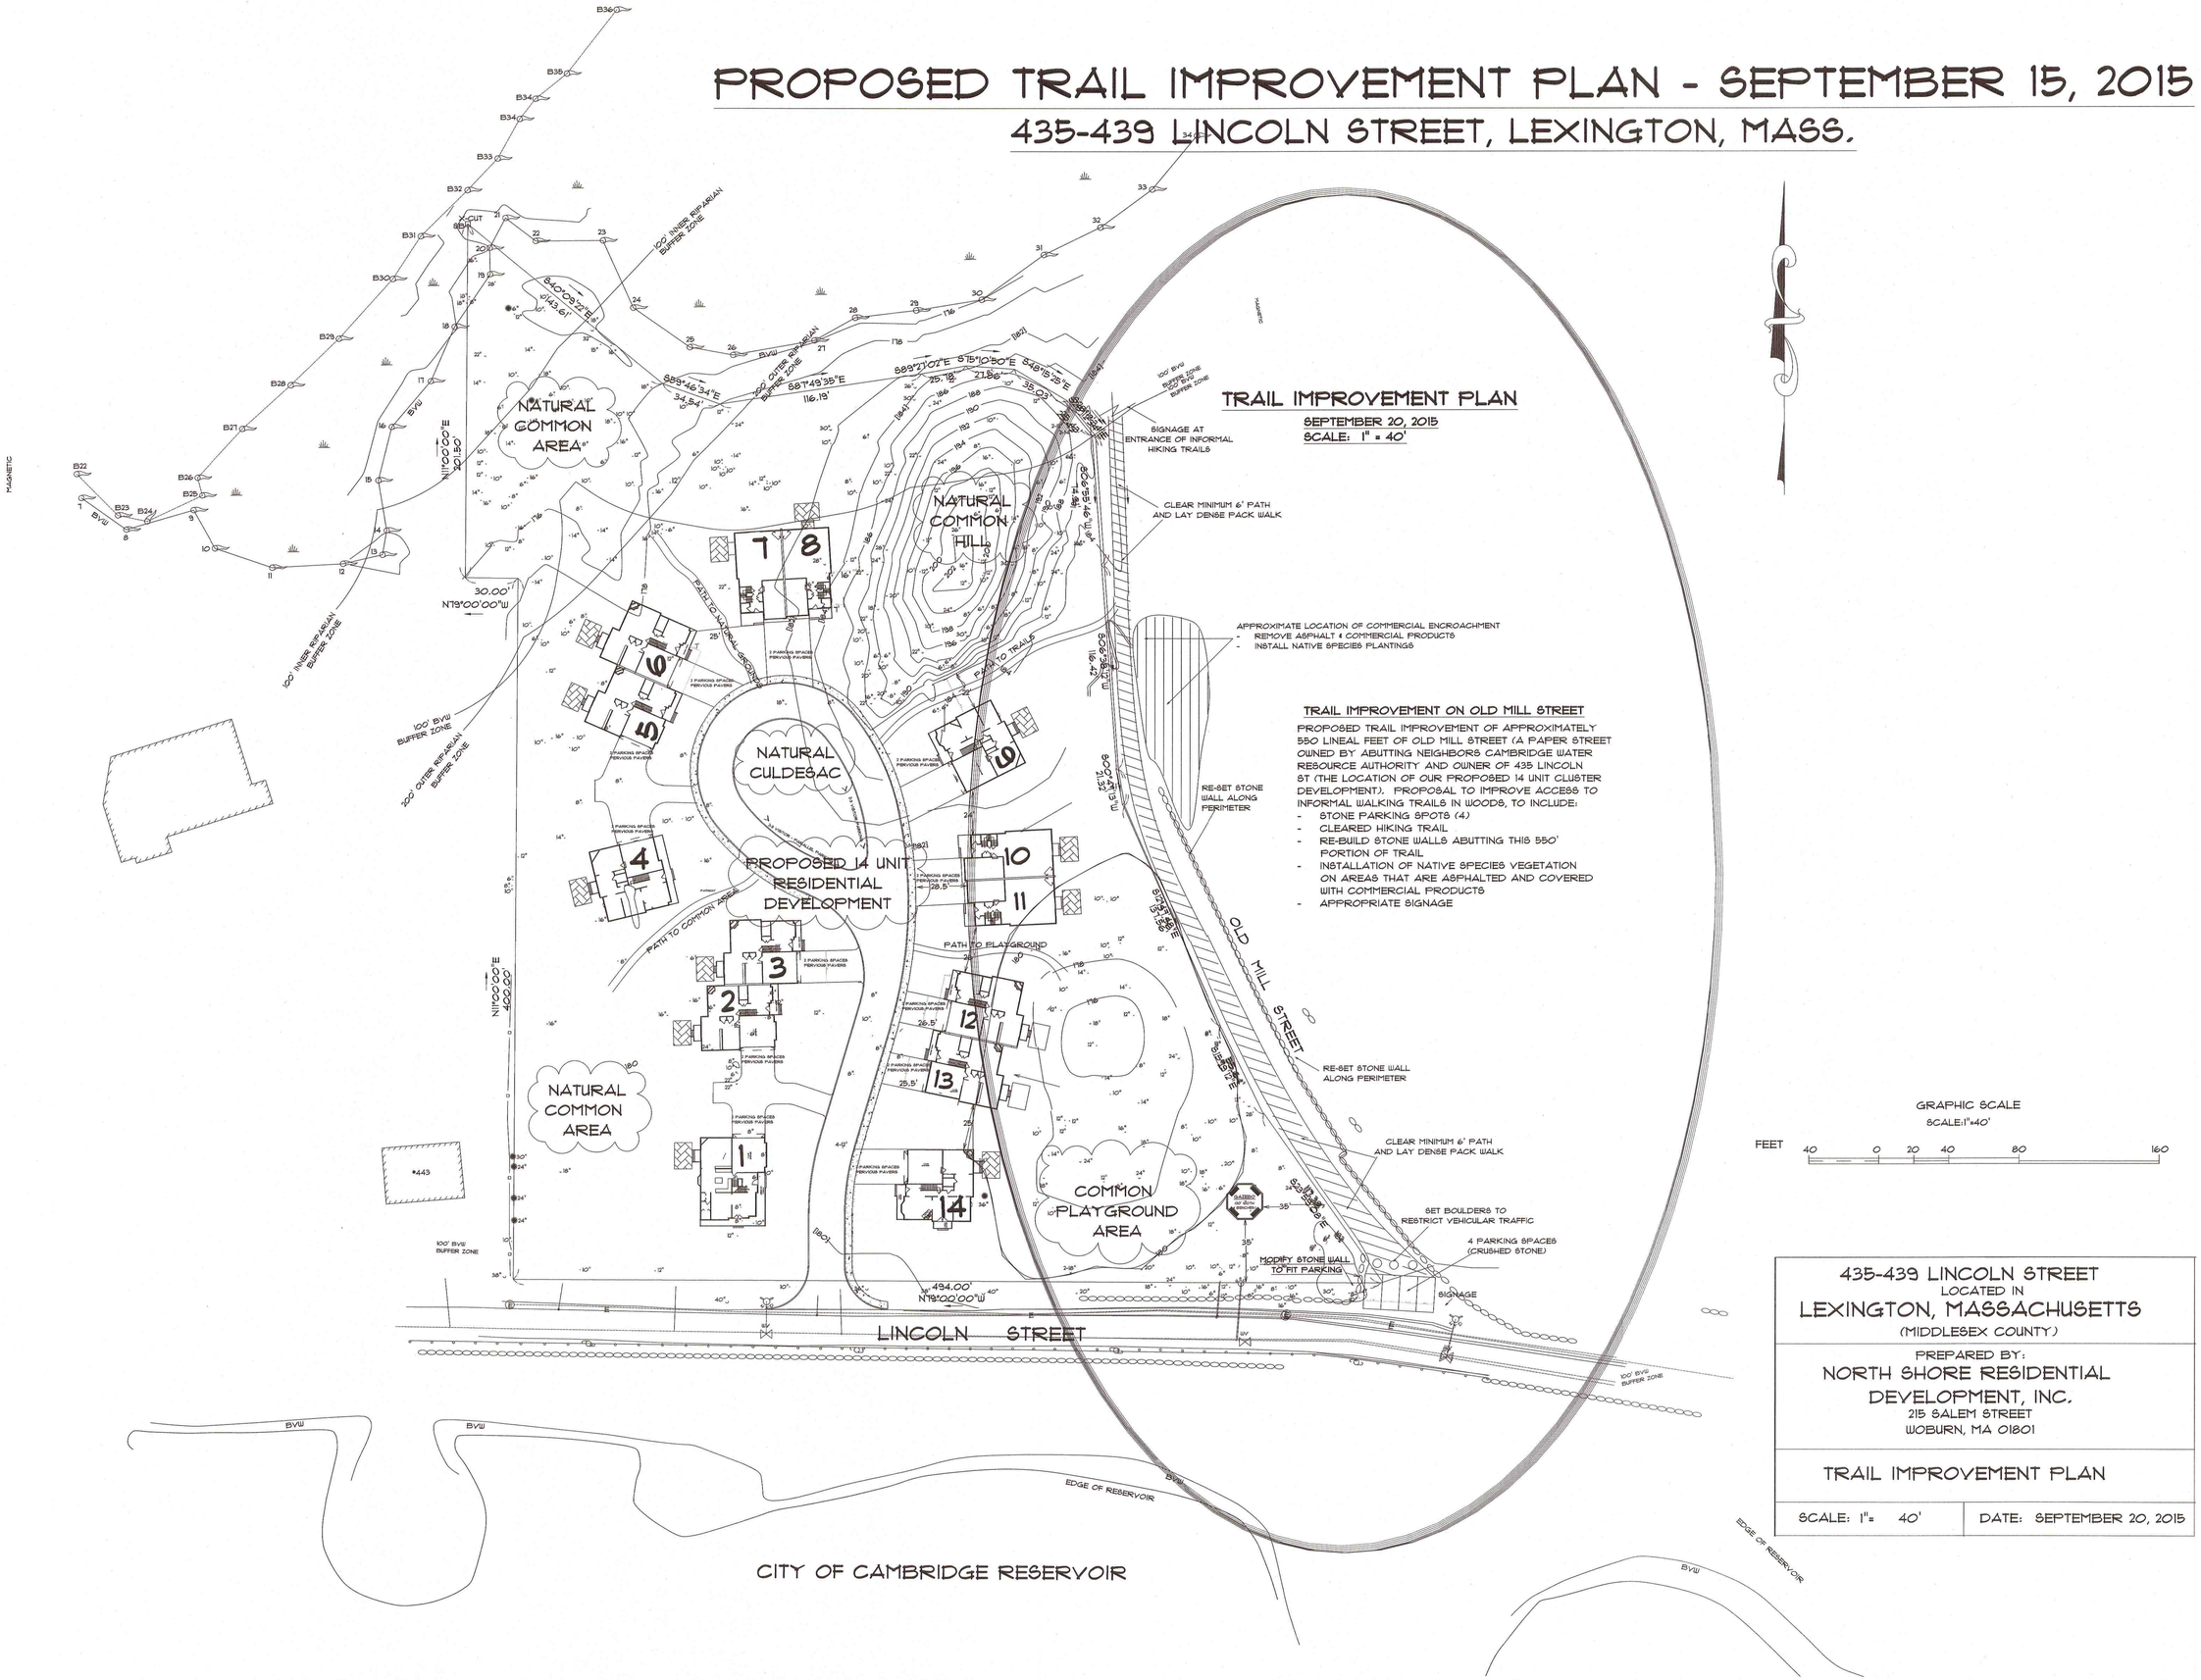

435-439 LINCOLN STREET LOCATED IN LEXINGTON, MASSACHUSETTS (MIDDLESEX COUNTY)	
PREPARED BY: NORTH SHORE RESIDENTIAL DEVELOPMENT, INC. 215 SALEM STREET WOBURN, MA 01801	
TRAIL IMPROVEMENT PLAN	
SCALE: 1"= 40'	DATE: SEPTEMBER 20, 2015