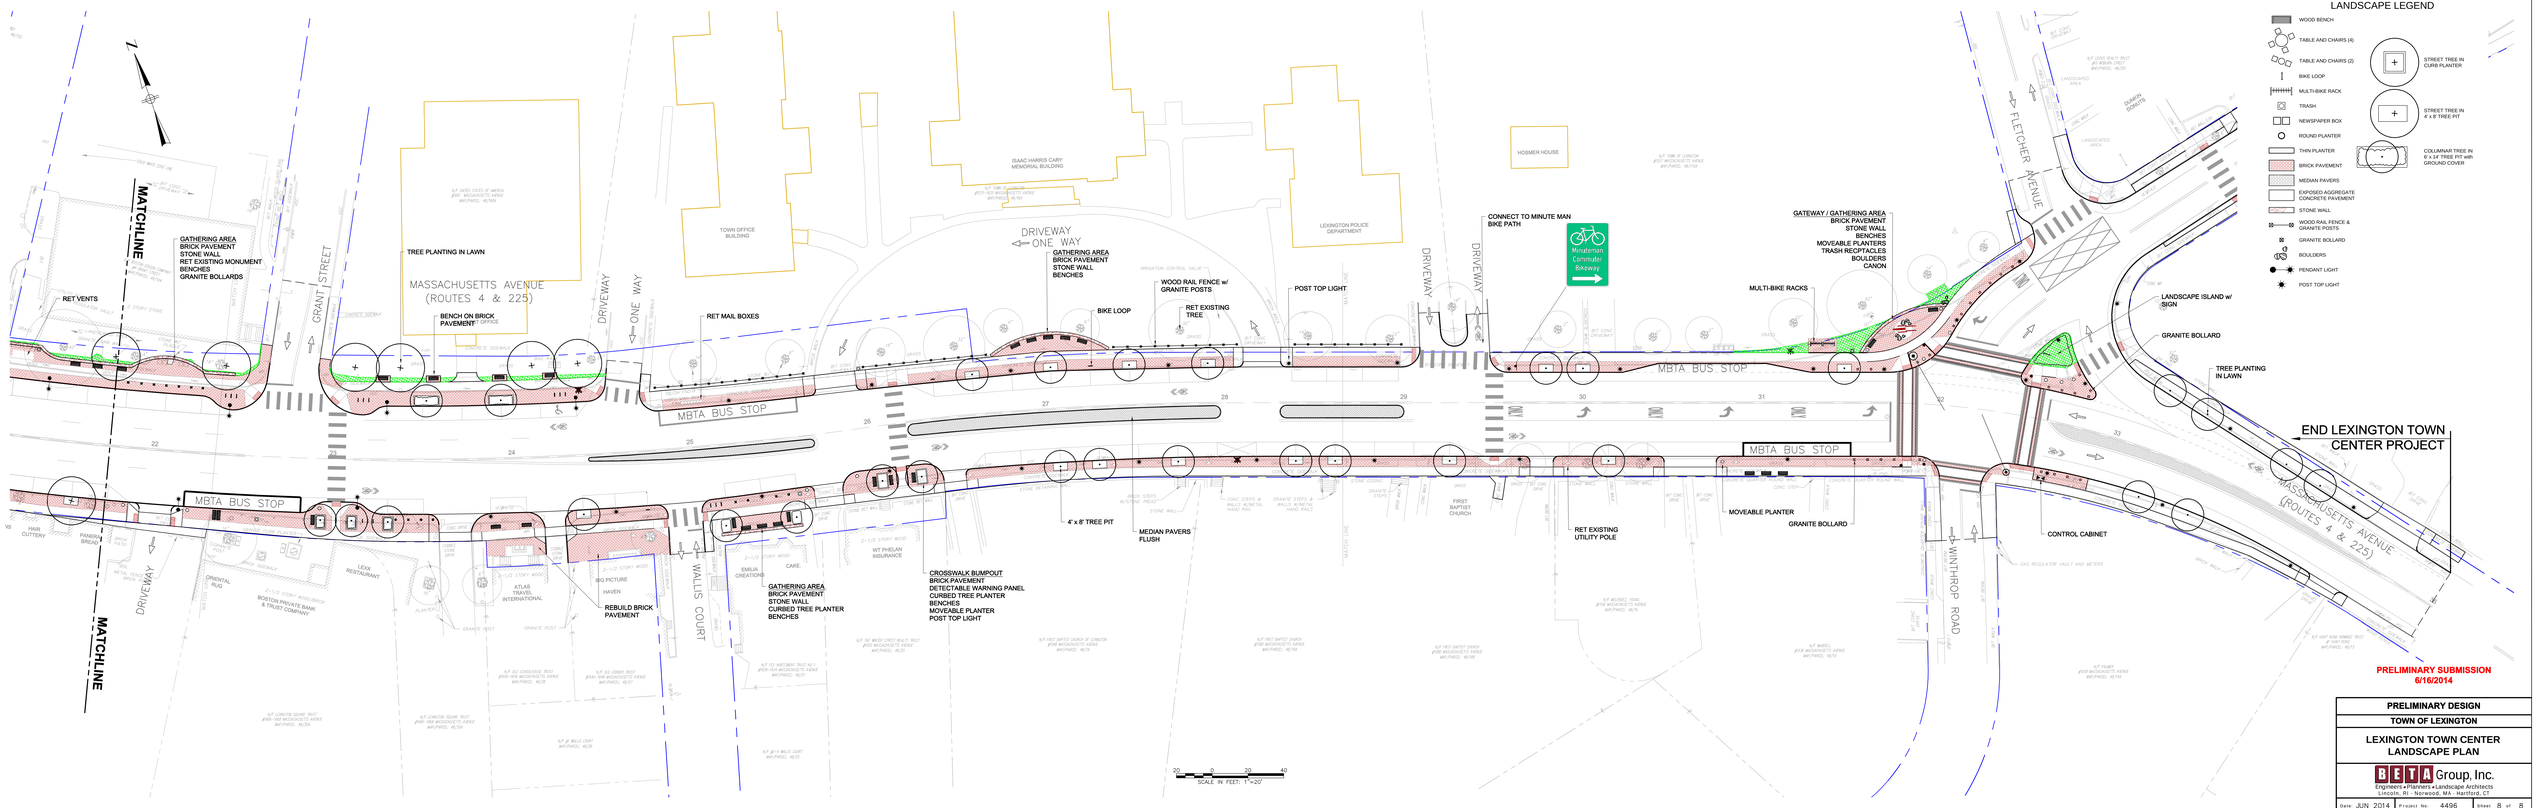

PRELIMINARY SUBMISSION
6/16/2014

PRELIMINARY DESIGN
TOWN OF LEXINGTON
LEXINGTON TOWN CENTER LANDSCAPE PLAN

DETA Group, Inc.
Engineers • Planners • Landscape Architects
Lincoln, RI · Norwood, MA · Hartford, CT

Date: JUN 2014	Project No: 4496	Sheet 8 of 8