Concept Plan

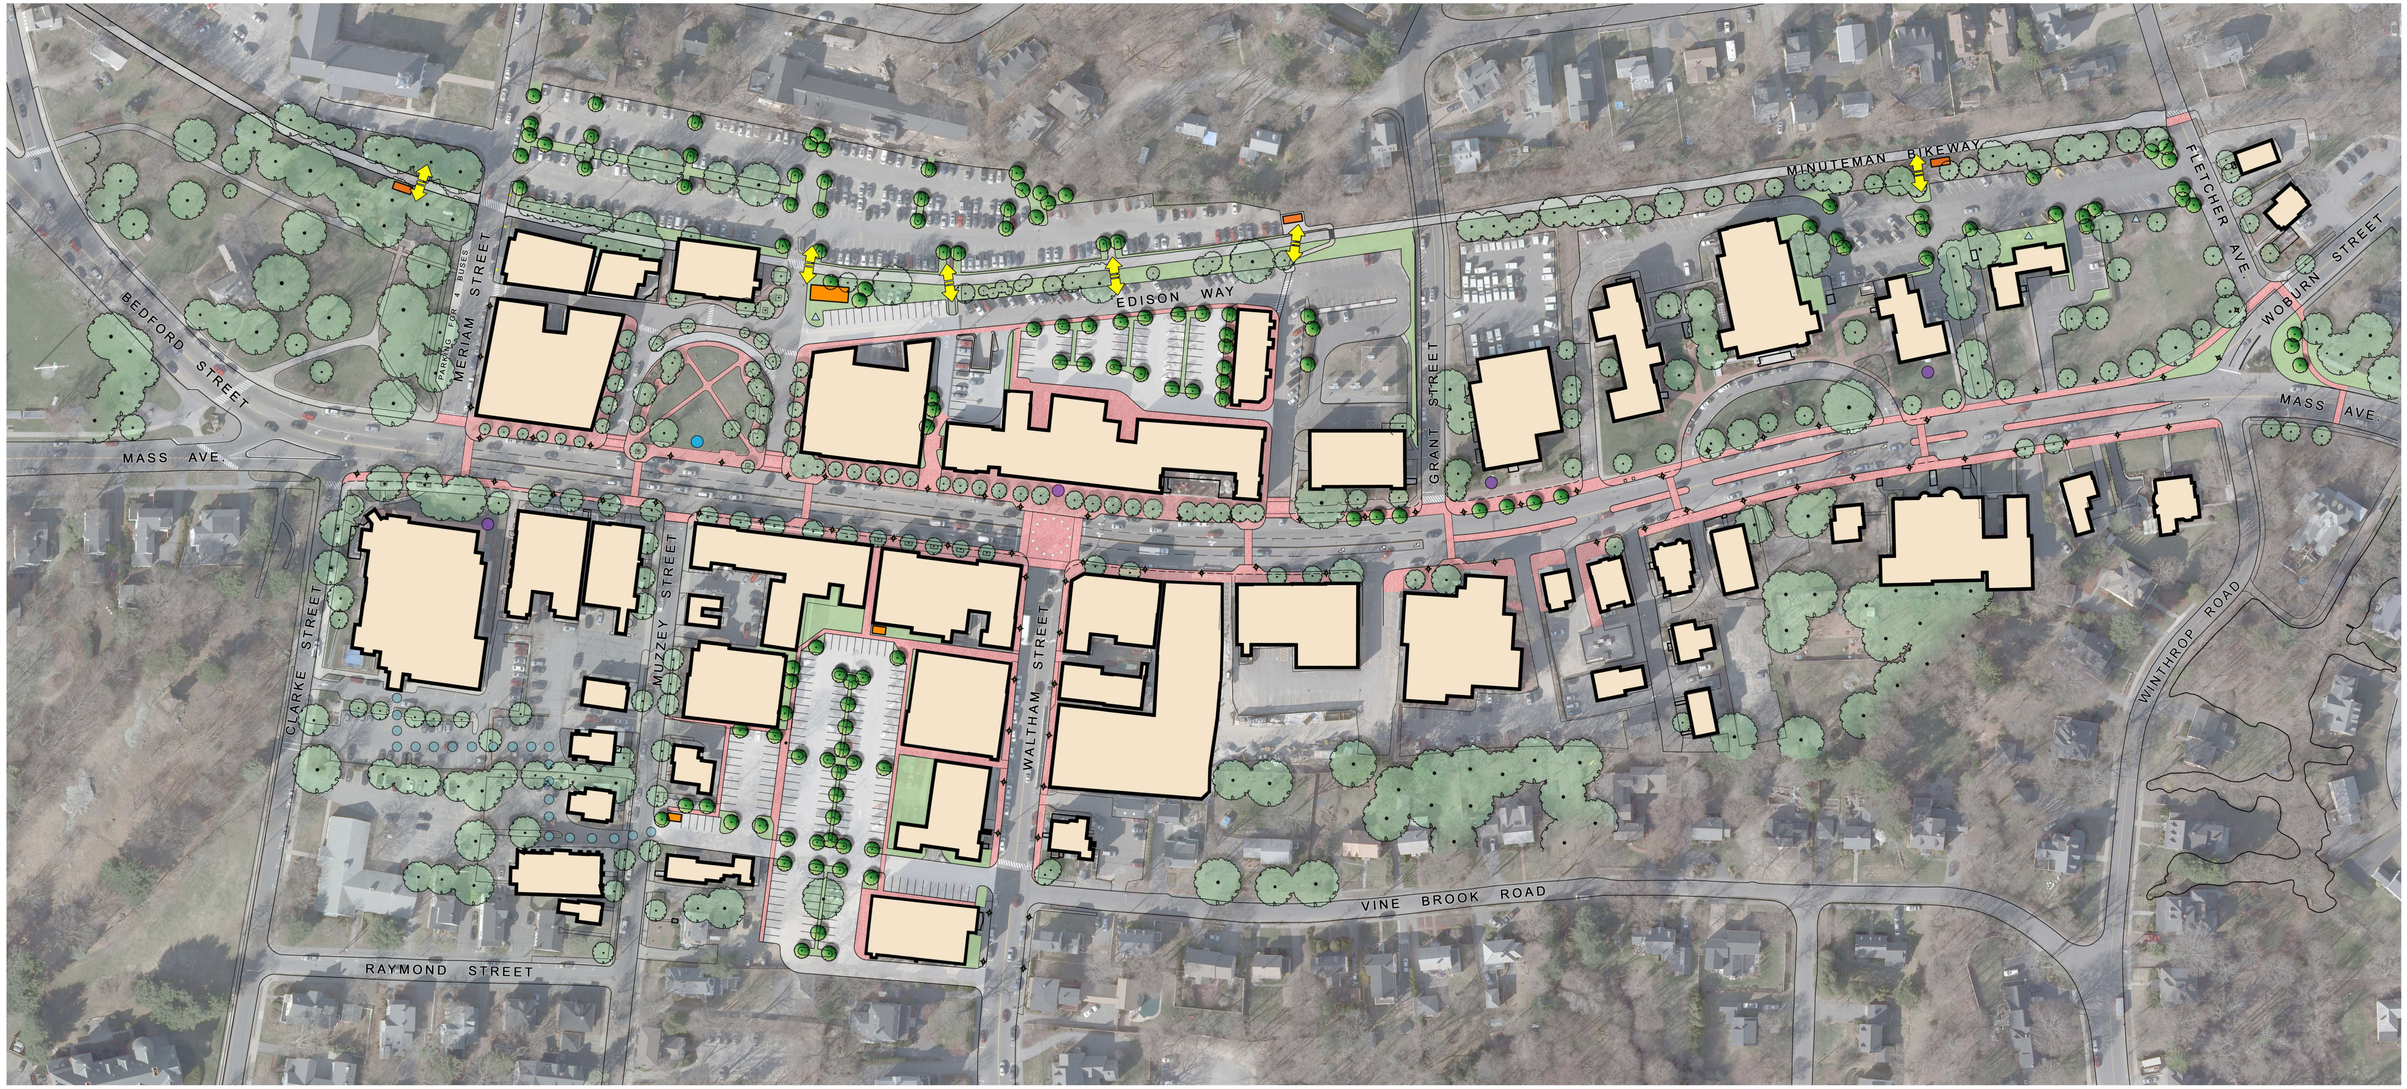

Lexington Center Streetscape
Concept Plan & North Side Design | Lexington, MA

North

Scale: 1"=50'

Date: July 1, 2011
Project No.: 10092.00

Pressley Associates
Landscape Architects
1059 Cambridge Street
Cambridge, MA 02141
T: 617-491-3300
F: 617-491-7502
www.pressleyinc.com

Lexington Center
Streetscape Committee