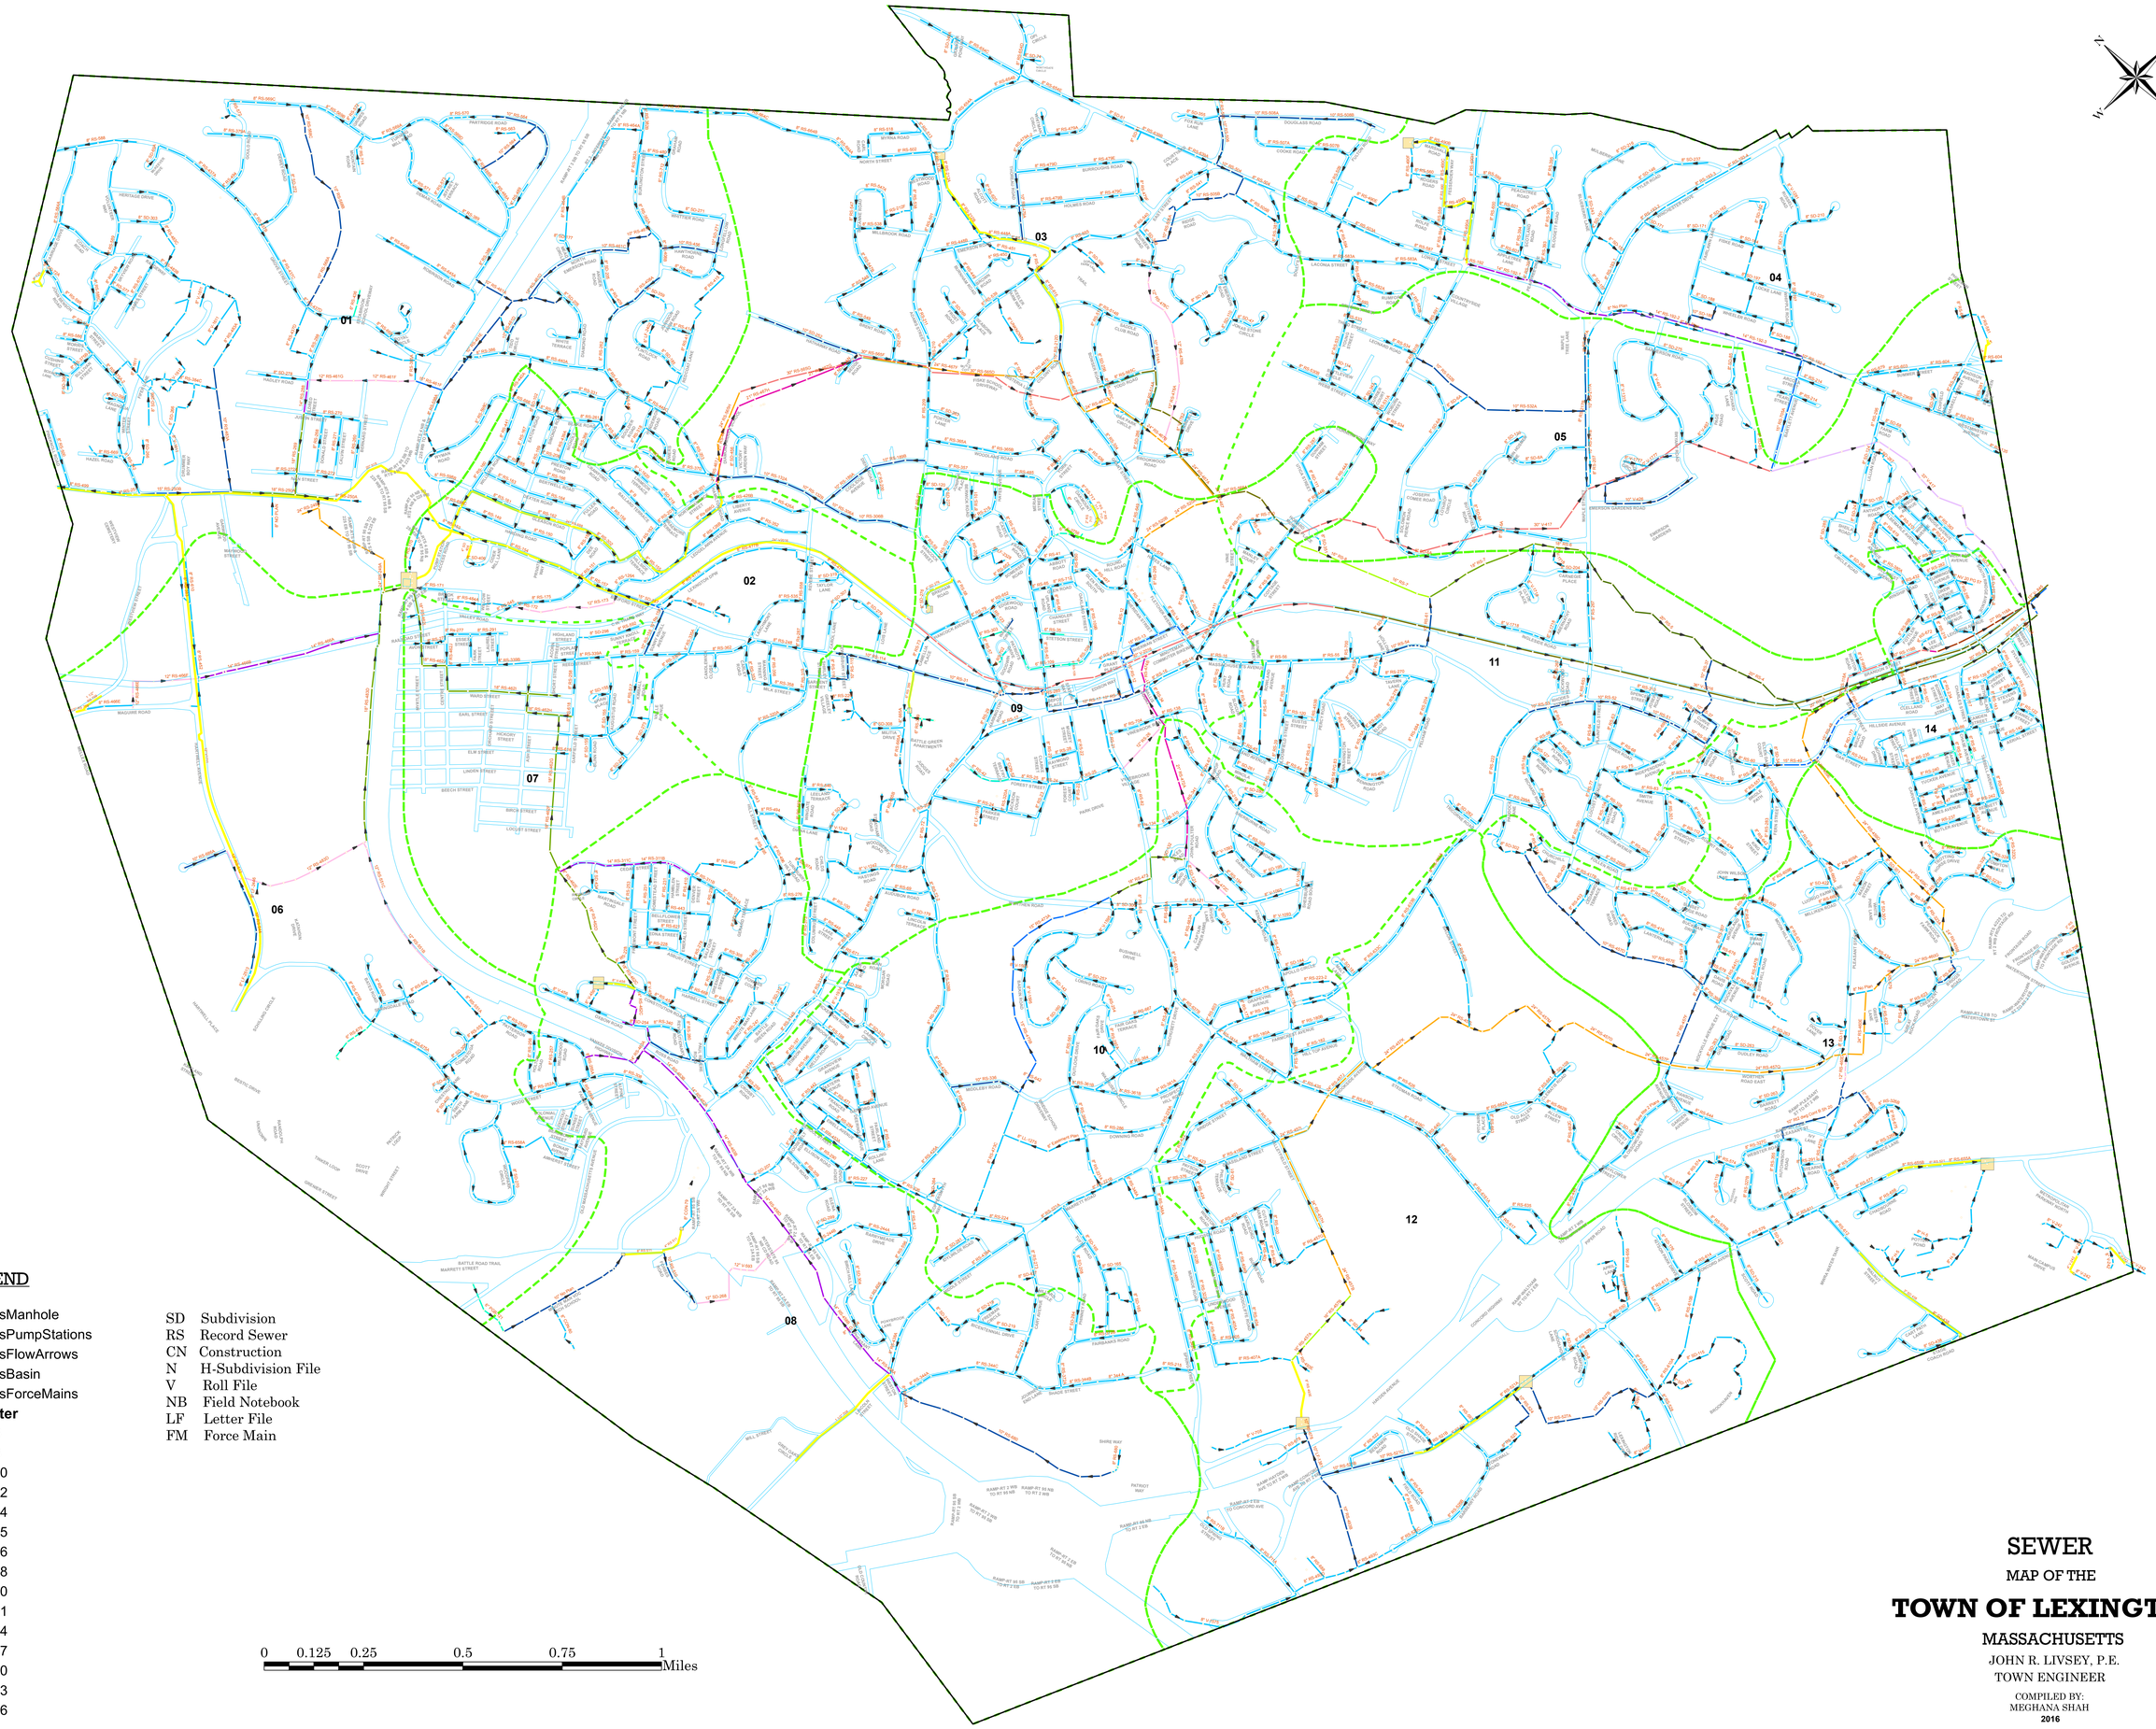

LEGEND

- ssManhole
- ssPumpStations
- ssFlowArrows
- ssBasin
- ssForceMains

Diameter

- 6
- 8
- 10
- 12
- 14
- 15
- 16
- 18
- 20
- 21
- 24
- 27
- 30
- 33
- 36

SD	Subdivision
RS	Record Sewer
CN	Construction
N	H-Subdivision File
V	Roll File
NB	Field Notebook
LF	Letter File
FM	Force Main

0 0.125 0.25 0.5 0.75 1 Miles

SEWER

MAP OF THE

TOWN OF LEXINGTON

MASSACHUSETTS

JOHN R. LIVSEY, P.E.
TOWN ENGINEER

COMPILED BY:
MEGHANA SHAH
2016