## Concept Plan

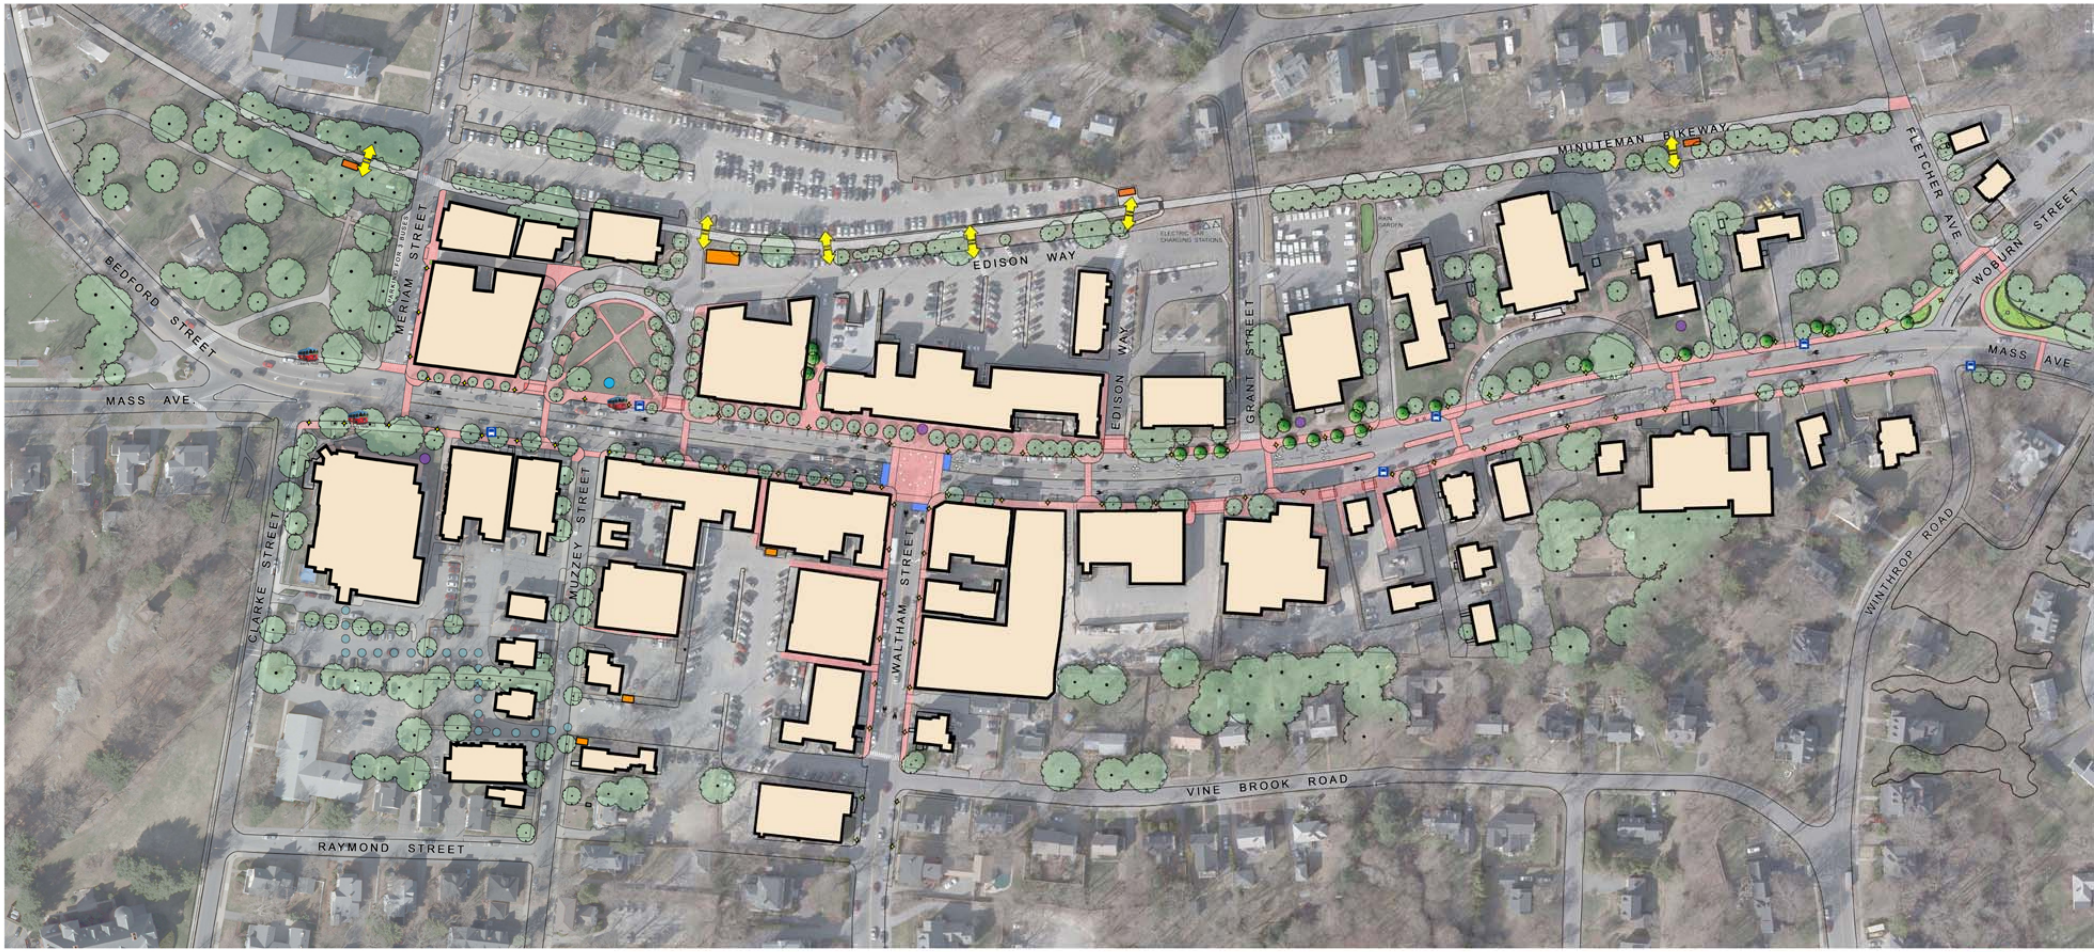


Lexington Center Streetscape
Concept Plan & North Side Design | Lexington, MA
**Date:** October 11, 2011 **Project No.:** 10092.00

Scale: 1"=50'

Lexington Center
Streetscape Committee

Pressley Associates
Landscape Architects