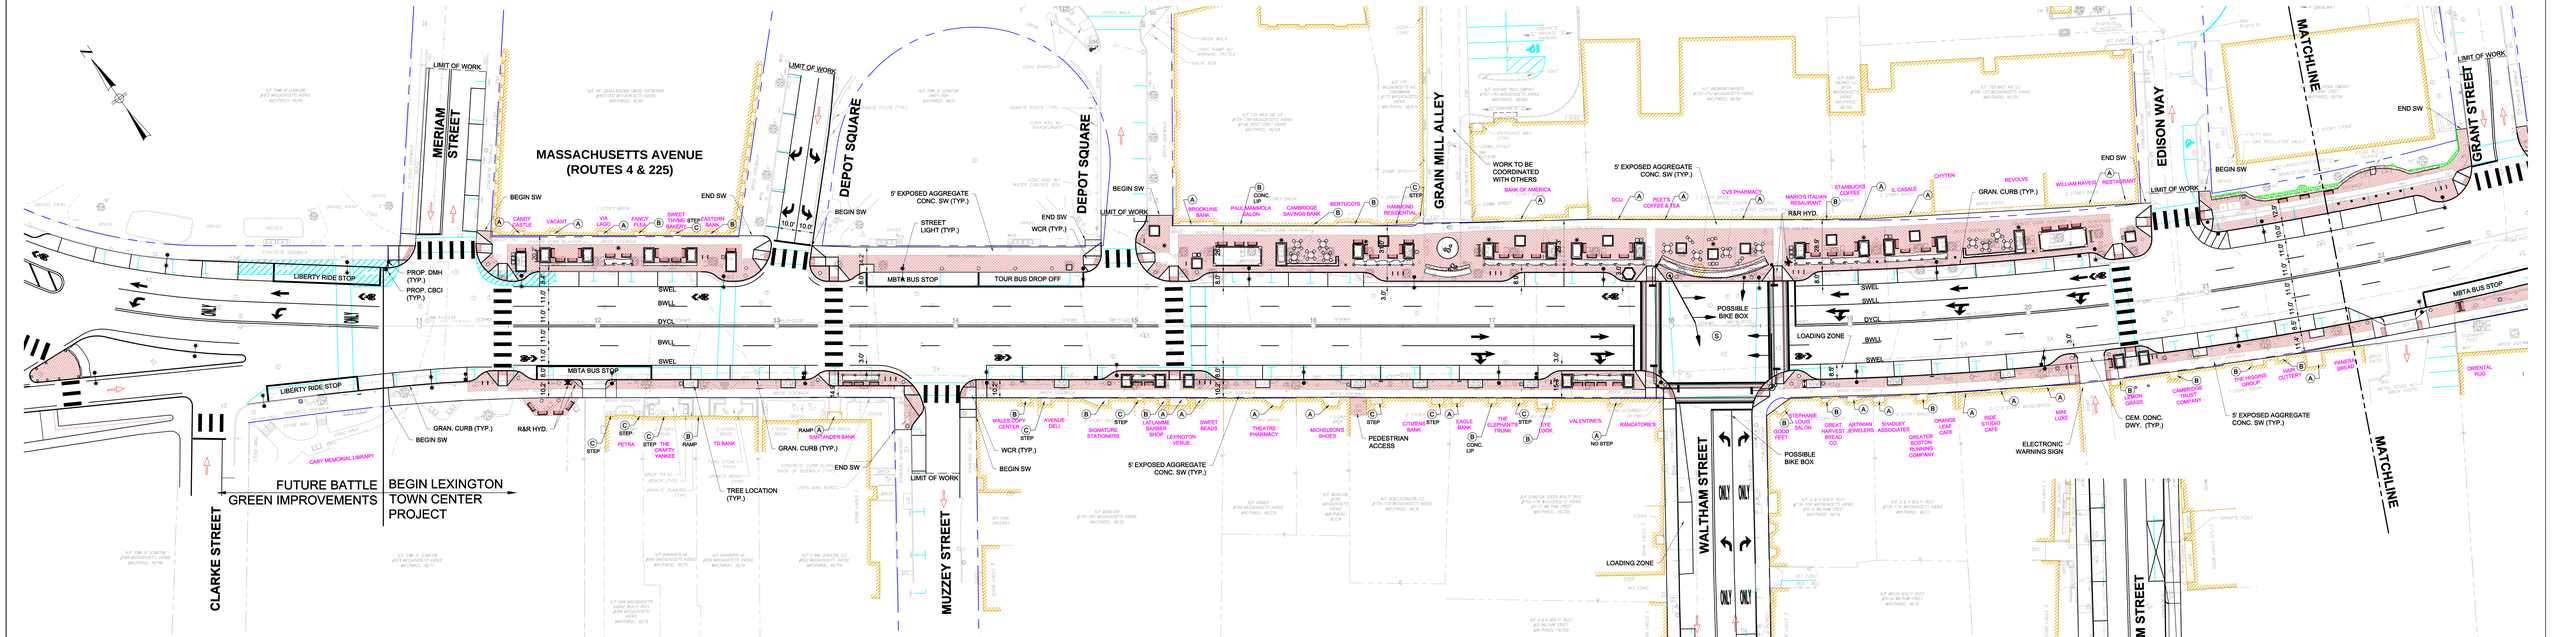

LEGEND

- (A) ADA ACCESSIBLE
- (B) POSSIBLY ADA ACCESSIBLE
- (C) NOT ADA ACCESSIBLE
- (S) SIGNALIZED INTERSECTION
- GRN ADDITIONAL GREEN SPACE
- ■ CATCH BASIN
- ● DRAINAGE MANHOLE

ABBREVIATIONS

CB	CATCH BASIN	BWLL	BROKEN WHITE LANE LINE
CONC.	CONCRETE	DYCL	DOUBLE YELLOW CENTER LINE
DMH	DRAINAGE MANHOLE	DWLLL	DOTTED WHITE LANE LINE
DWY.	DRIVEWAY	SWEL	SINGLE WHITE EDGE LINE
GRAN.	GRANITE	SWPL	SINGLE WHITE PARKING LINE
HYD.	HYDRANT	SWLL	SINGLE WHITE LANE LINE
R&R	REMOVE & RESET		
SW	SIDEWALK		
TYP.	TYPICAL		
WCR	WHEEL CHAIR RAMP		

PRELIMINARY SUBMISSION
6/16/2014

PRELIMINARY DESIGN
TOWN OF LEXINGTON
LEXINGTON TOWN CENTER GENERAL PLAN

DETA Group, Inc.
Engineers • Planners • Landscape Architects
Lincoln, RI · Norwood, MA · Hartford, CT

Date: JUN 2014	Project No: 4496	Sheet 5 of 8