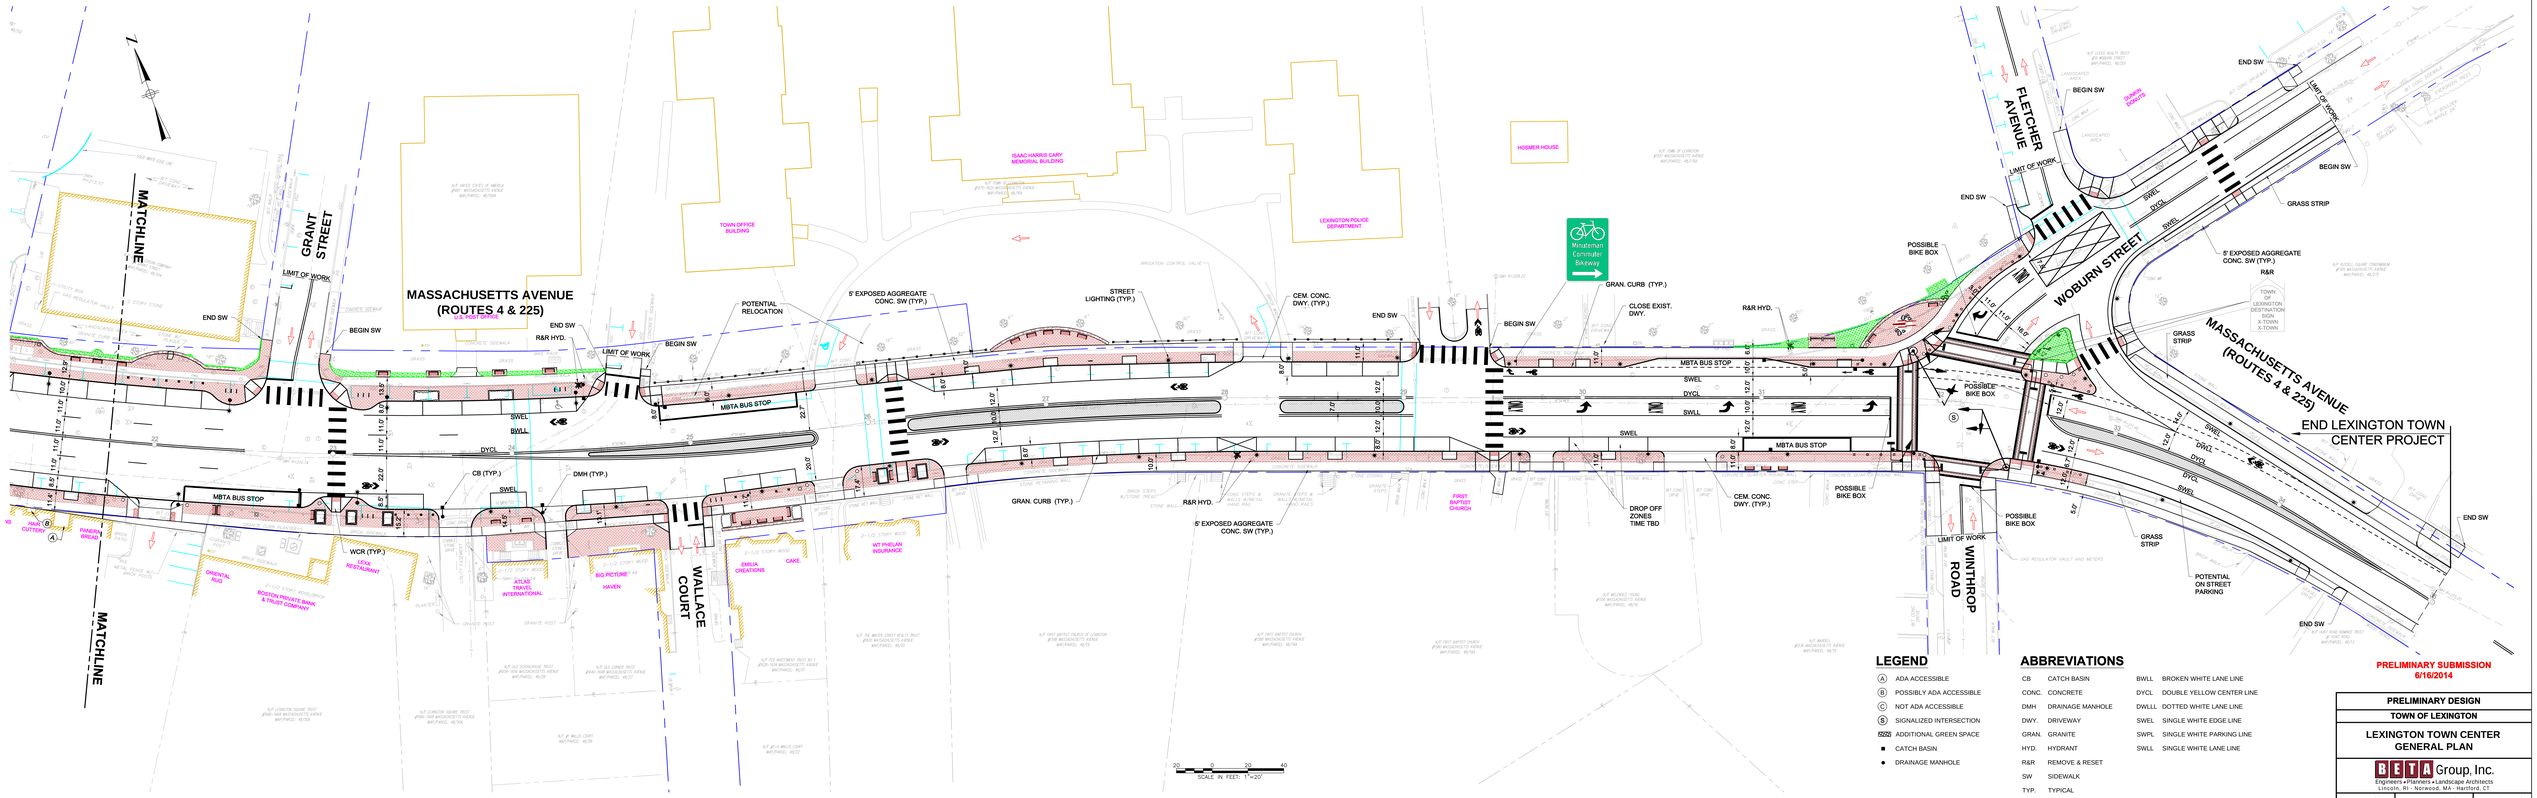


PRELIMINARY SUBMISSION
6/16/2014

## LEGEND

- (A) ADA ACCESSIBLE
- (B) POSSIBLY ADA ACCESSIBLE
- (C) NOT ADA ACCESSIBLE
- (S) SIGNALIZED INTERSECTION
- ADDITIONAL GREEN SPACE
- ■ CATCH BASIN
- ● DRAINAGE MANHOLE

## ABBREVIATIONS

| | | | |
|---|---|---|---|
| CB | CATCH BASIN | BWLL | BROKEN WHITE LANE LINE |
| CONC. | CONCRETE | DYCL | DOUBLE YELLOW CENTER LINE |
| DMH | DRAINAGE MANHOLE | DWLLL | DOTTED WHITE LANE LINE |
| DWY. | DRIVEWAY | SWEL | SINGLE WHITE EDGE LINE |
| GRAN. | GRANITE | SWPL | SINGLE WHITE PARKING LINE |
| HYD. | HYDRANT | SWLL | SINGLE WHITE LANE LINE |
| R&R | REMOVE & RESET | | |
| SW | SIDEWALK | | |
| TYP. | TYPICAL | | |
| WCR | WHEEL CHAIR RAMP | | |

PRELIMINARY DESIGN

TOWN OF LEXINGTON

LEXINGTON TOWN CENTER
GENERAL PLAN

BETA Group, Inc.
Engineers • Planners • Landscape Architects
Lincoln, RI • Norwood, MA • Hartford, CT

| Date: JUN 2014 | Project No: 4496 | Sheet 6 of 8 |
|---|---|---|