© 2019 ACTIVITAS, INC.

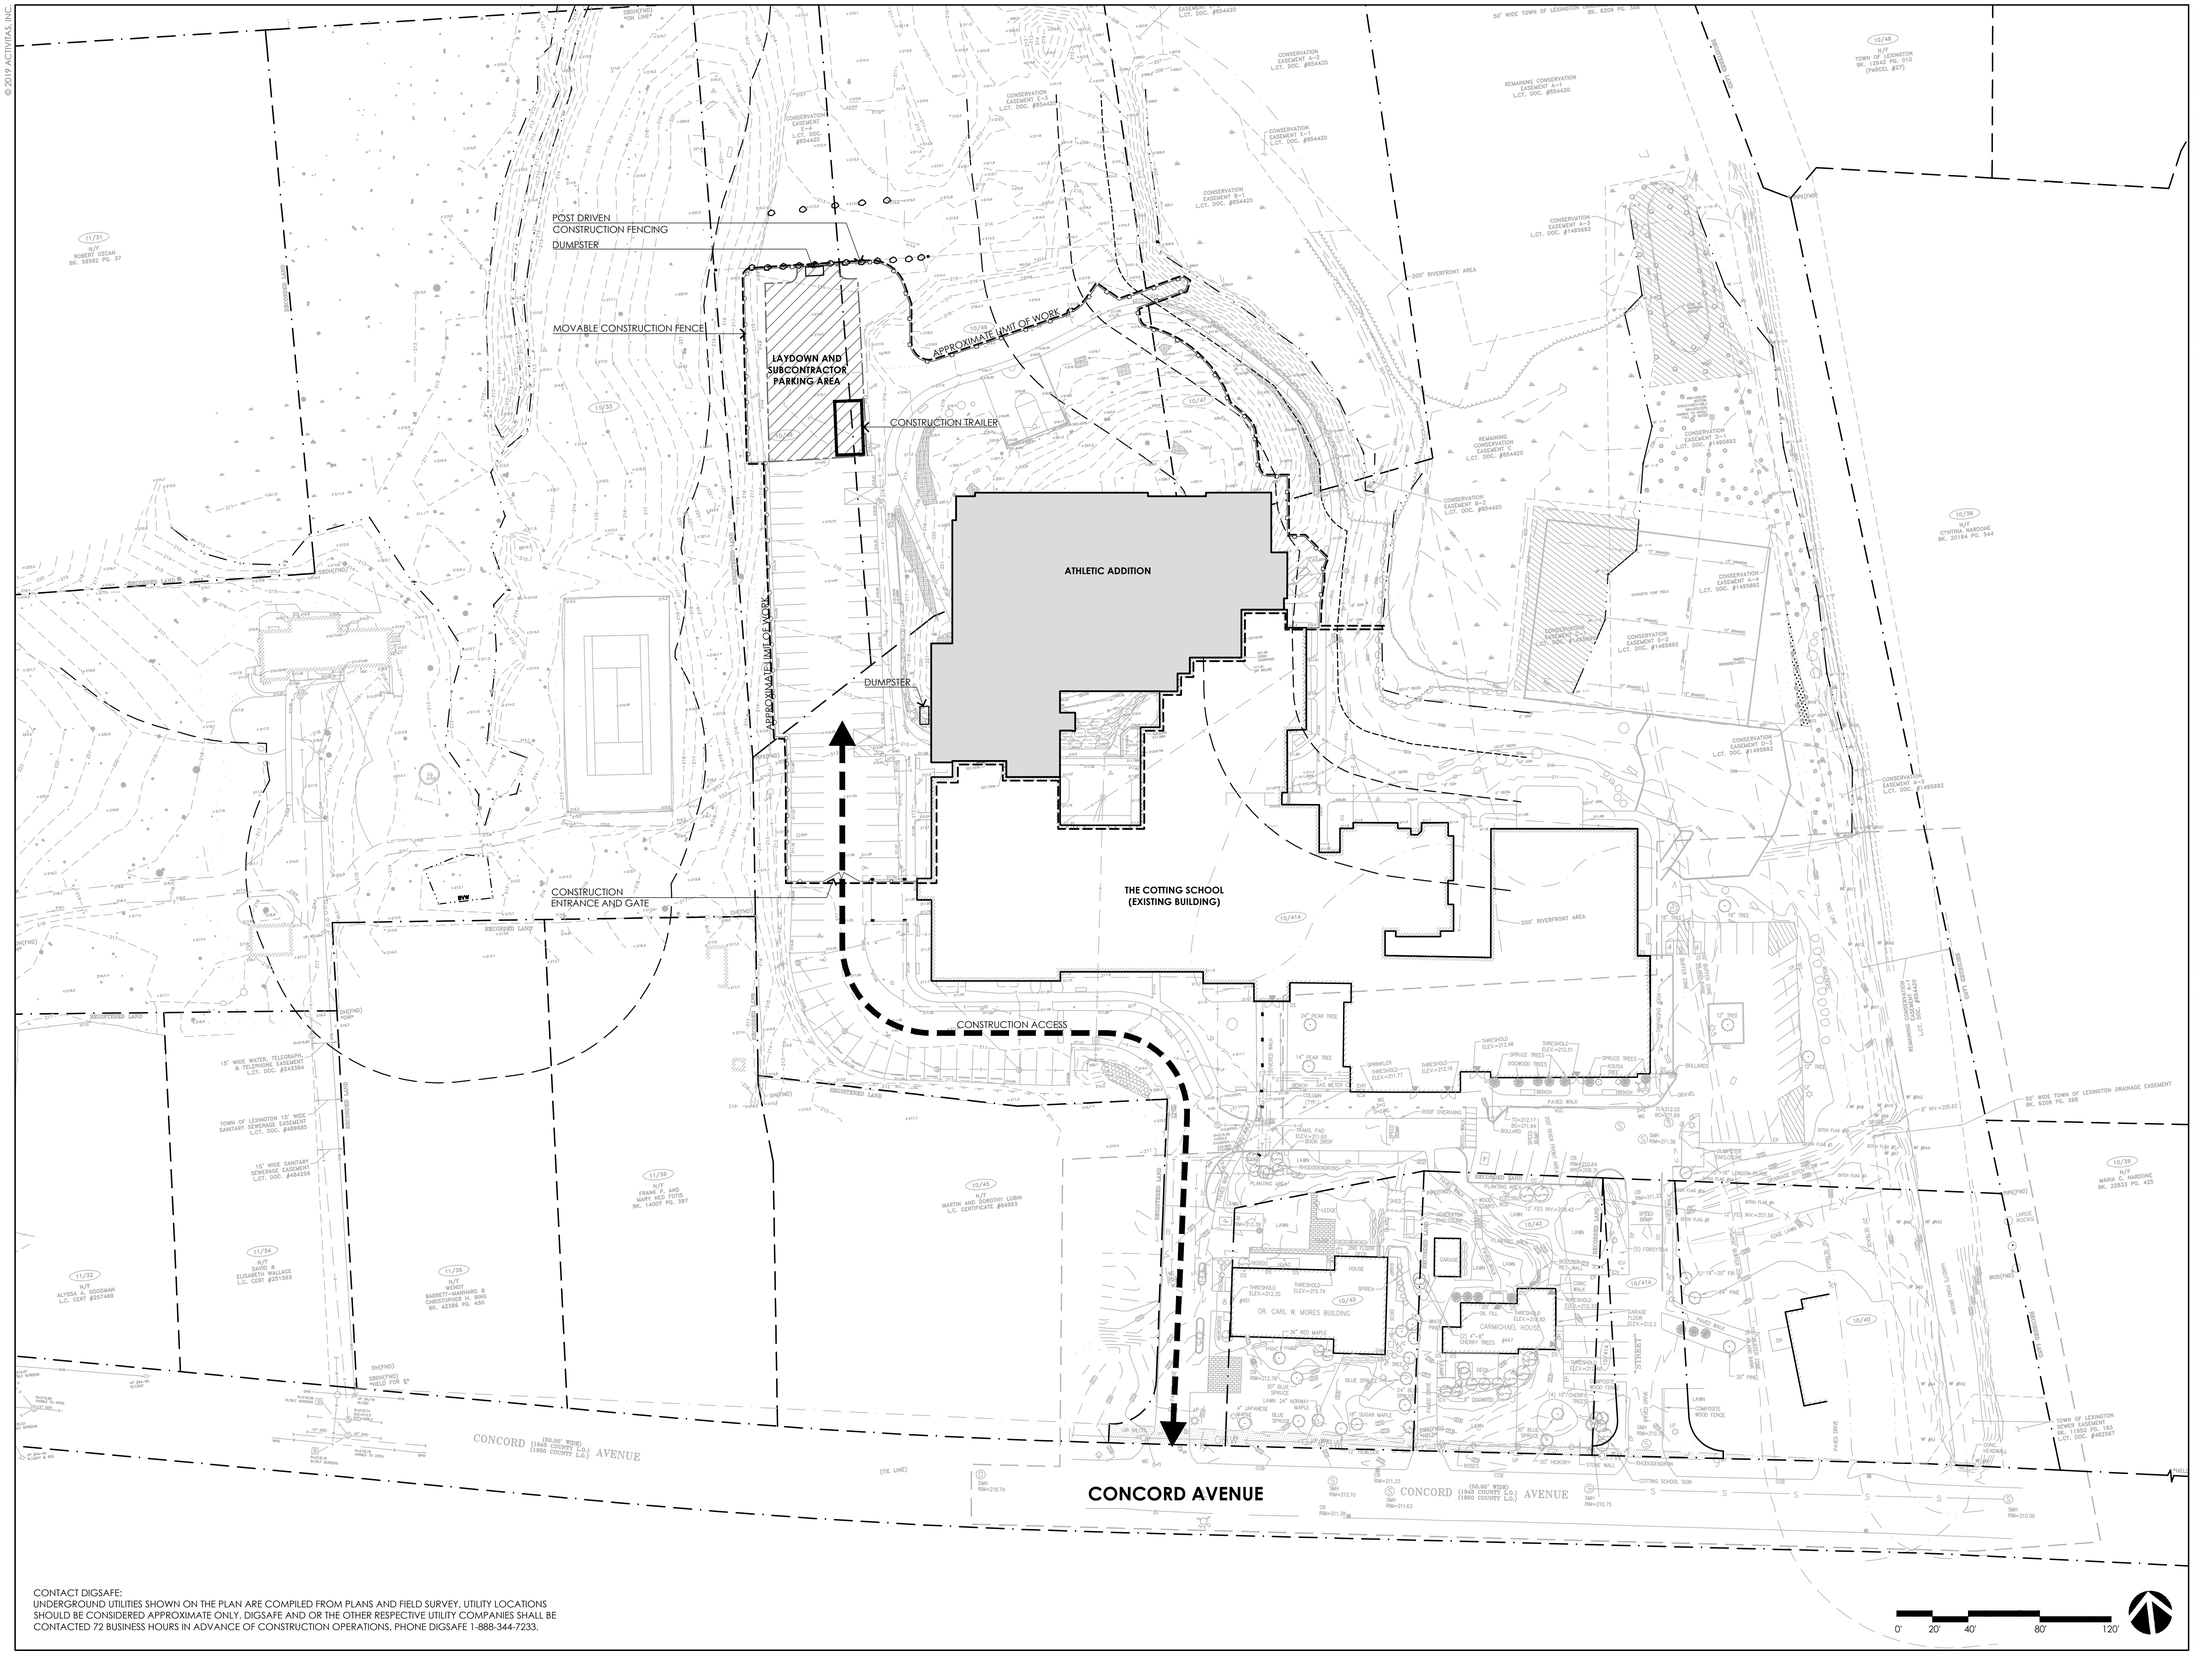

CONTACT DIGSAFE:
UNDERGROUND UTILITIES SHOWN ON THE PLAN ARE COMPILED FROM PLANS AND FIELD SURVEY. UTILITY LOCATIONS SHOULD BE CONSIDERED APPROXIMATE ONLY. DIGSAFE AND OR THE OTHER RESPECTIVE UTILITY COMPANIES SHALL BE CONTACTED 72 BUSINESS HOURS IN ADVANCE OF CONSTRUCTION OPERATIONS. PHONE DIGSAFE 1-888-344-7233.

ACTIVITAS
landscape architecture | civil engineering
70 Milton Street | Dedham, MA 02026-2915
(781) 326-2600 | activitas.com

CONSULTANTS

ARCHITECT -
ARC

GEOTECHNICAL ENGINEER -
GEOTECHNICAL SERVICES, INC.

WETLAND DELINEATION-
EPSILON ASSOCIATES, INC.

SURVEY -
WELCH ASSOCIATES LAND SURVEYORS

THE COTTING SCHOOL

Lexington, MA

ATHLETIC ADDITION

Permitting Documents

REVISIONS:

NO.	DATE	DESCRIPTION
1	08.12.19	NOI SUBMISSION
2	08.21.19	SITE PLAN REVIEW SUBMISSION
3	11.26.19	RESPONSE TO PB 9/25/19 COMMENTS

SCALE:	1"=40'-0"
PROJECT NO.:	18005.00
FILE:	18005-C-1.2.01-SP_PLAN.dwg
DRAWN:	BPG
CHECKED:	EPM, MEB

SEAL:

COMMONWEALTH OF MASSACHUSETTS
MEGAN E. BUCZYNSKI
CIVIL
No. 47392
REGISTERED PROFESSIONAL ENGINEER

11/26/19

SHEET TITLE:

CONSTRUCTION ACCESS PLAN

SHEET NO:

C1.2