© 2019 ACTIVITAS, INC.

PARKING AND SAFETY ACCESS NOTES

1. EXISTING CONDITIONS INFORMATION IS REPRODUCED FROM THE SURVEY PREPARED BY WELCH ASSOCIATES LAND SURVEYORS, INC., LOCATED AT 218 NORTH MAIN STREET, WEST BRIDGEWATER, MA, AND DATED AUGUST 23, 2018.
2. FIRE TRUCK USED FOR SAFETY ACCESS STUDY WAS REPRODUCED FROM "TOWN OF LEXINGTON FD" INFORMATION PROVIDED TO ACTIVITAS ON JANUARY 16, 2018.

FIRE TRUCK DESIGN

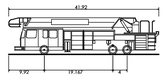

Lexington Fire Truck	
Overall Length	41.920ft
Overall Width	8.333ft
Overall Body Height	10.236ft
Min Body Ground Clearance	0.666ft
Max Track Width	6.88111ft
Lock-to-lock time	4.00s
Max Wheel Angle	50.00°

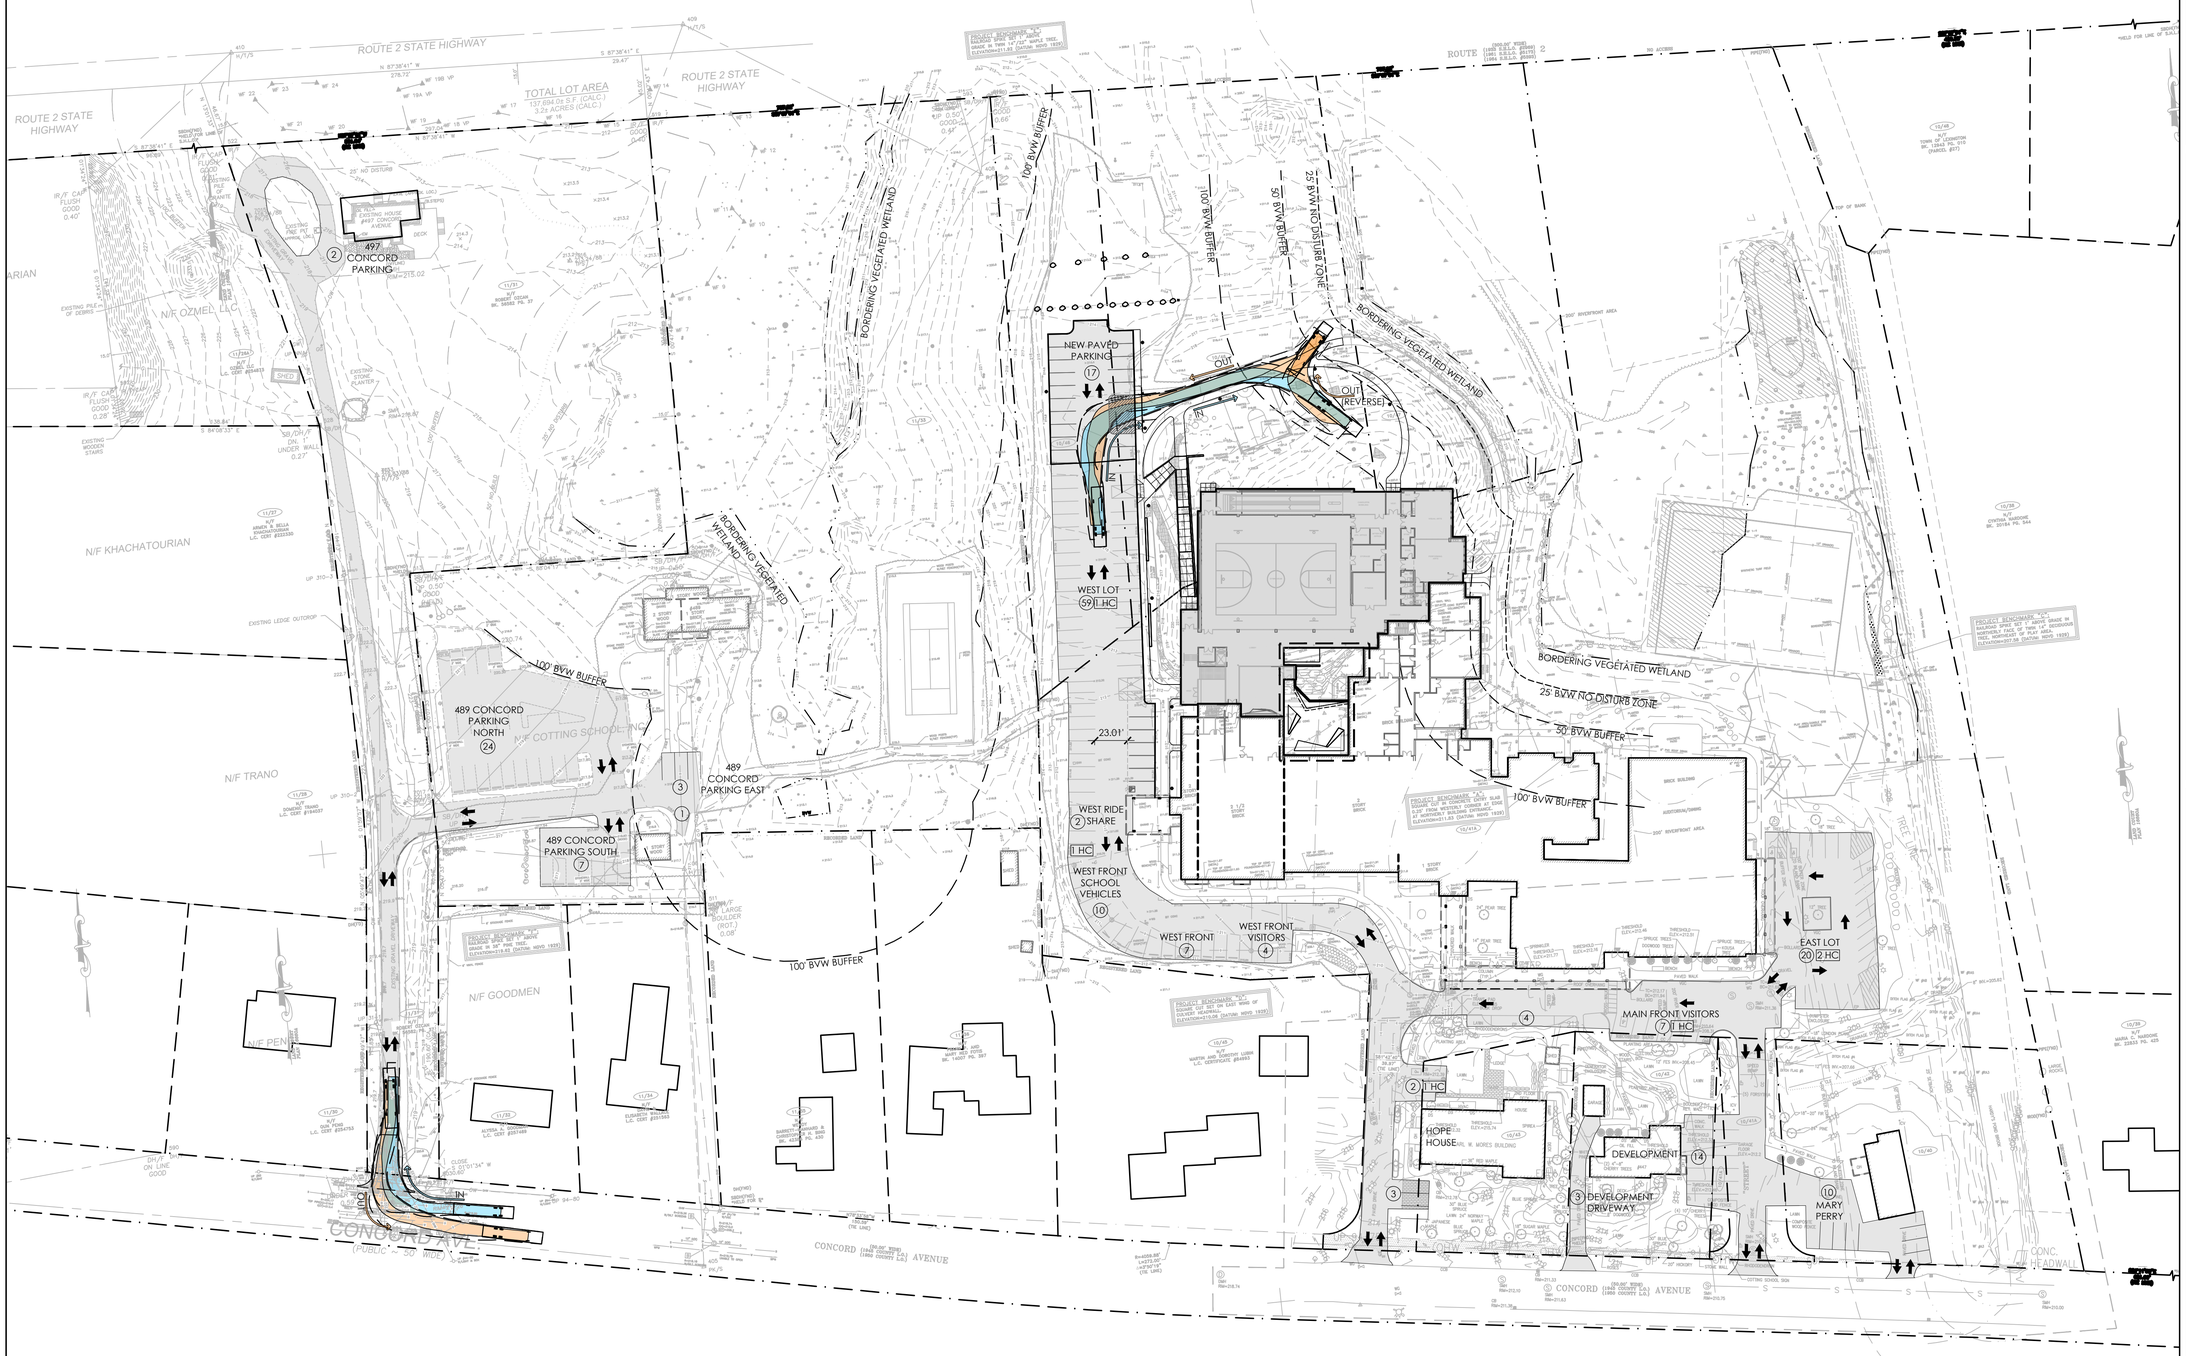

CONTACT DIGSAFE:
UNDERGROUND UTILITIES SHOWN ON THE PLAN ARE COMPILED FROM PLANS AND FIELD SURVEY. UTILITY LOCATIONS SHOULD BE CONSIDERED APPROXIMATE ONLY. DIGSAFE AND OR THE OTHER RESPECTIVE UTILITY COMPANIES SHALL BE CONTACTED 72 BUSINESS HOURS IN ADVANCE OF CONSTRUCTION OPERATIONS. PHONE DIGSAFE 1-888-344-7233.

ACTIVITAS
landscape architecture | civil engineering
70 Milton Street | Dedham, MA 02026-2915
(781) 326-2600 | activitas.com

CONSULTANTS

ARCHITECT -
ARC

GEOTECHNICAL ENGINEER -
GEOTECHNICAL SERVICES, INC.

WETLAND DELINEATION-
EPSILON ASSOCIATES, INC.

SURVEY -
WELCH ASSOCIATES LAND SURVEYORS

THE COTTING SCHOOL
Lexington, MA
ATHLETIC ADDITION

Permitting Documents

REVISIONS:

NO.	DATE	DESCRIPTION
1	11.26.19	RESPONSE TO PB 9/25/19 COMMENTS

SCALE:	1"=50'-0"
PROJECT NO.:	18005.00
FILE:	18005-PP-PARKING_PLAN.dwg
DRAWN:	BPG
CHECKED:	EPM, MEB

SEAL:

COMMONWEALTH OF MASSACHUSETTS
MEGAN E. BUCZYNSKI
CIVIL
No. 47392
REGISTERED PROFESSIONAL ENGINEER
11/26/19

SHEET TITLE:
PARKING PLAN

SHEET NO:
PP1.1