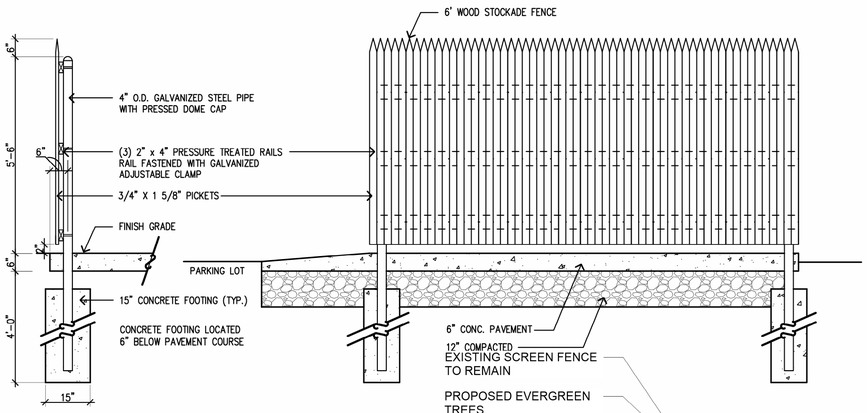

DUMPSTER ENCLOSURE FENCE

SCALE: 1/2"=1'-0"

SLIDING GATE AT EMERGENCY EGRESS

LEGEND

- Existing Trees To Remain (18)
- Existing Trees (Greater Than 6" Caliper) To Be Removed (5)
- Proposed Shade Trees (2) Oak/Maple/Elm - 3" Caliper
- Proposed Ornamental Trees (6) Birch/Dogwood/Cherry - 8-10' Ht.
- Proposed Coniferous Trees (45) Fir/Spruce - 6-7' Ht.
- Shrub/Perennial/Groundcover Bed
- Lawn

HIGHPOINT ENGINEERING, INC.
LAND PLANNING
PERMIT EXPEDITING
CIVIL/SITE ENGINEERING
CONSULTING
CANTON CORPORATE PLACE
45 DAN ROAD, SUITE 140
CANTON, MA 02021
www.HighpointEng.com

CLIENT:
BEACON POINT MANAGEMENT, LLC
169 BEDFORD STREET
LEXINGTON, MA 02420

LANDSCAPE ARCHITECT:
Radner Design Associates, Inc.
945 Concord Street, Suite 100
Framingham, MA 01701
508.736.6144
www.RadnerDesign.com

SEAL

PROPOSED MIXED-USE DEVELOPMENT

PRELIMINARY SITE DEVELOPMENT AND USE PLAN (PSDUP)

186 BEDFORD STREET
LEXINGTON, MA

OWNER/APPLICANT: BEACON POINT MANAGEMENT, LLC

REV	DATE	DESCRIPTION
1	03/07/2019	PSDUP Response To Comments

ISSUE TYPE: PERMIT
ISSUE DATE: 12/20/2018
PROJECT NUMBER: 18-06

DRAWN BY: MR
CHECKED BY:

Copyright (c) by Radner Design Associates, Inc. All Rights Reserved.

SHEET TITLE: Landscape Plan

SHEET NUMBER: L1