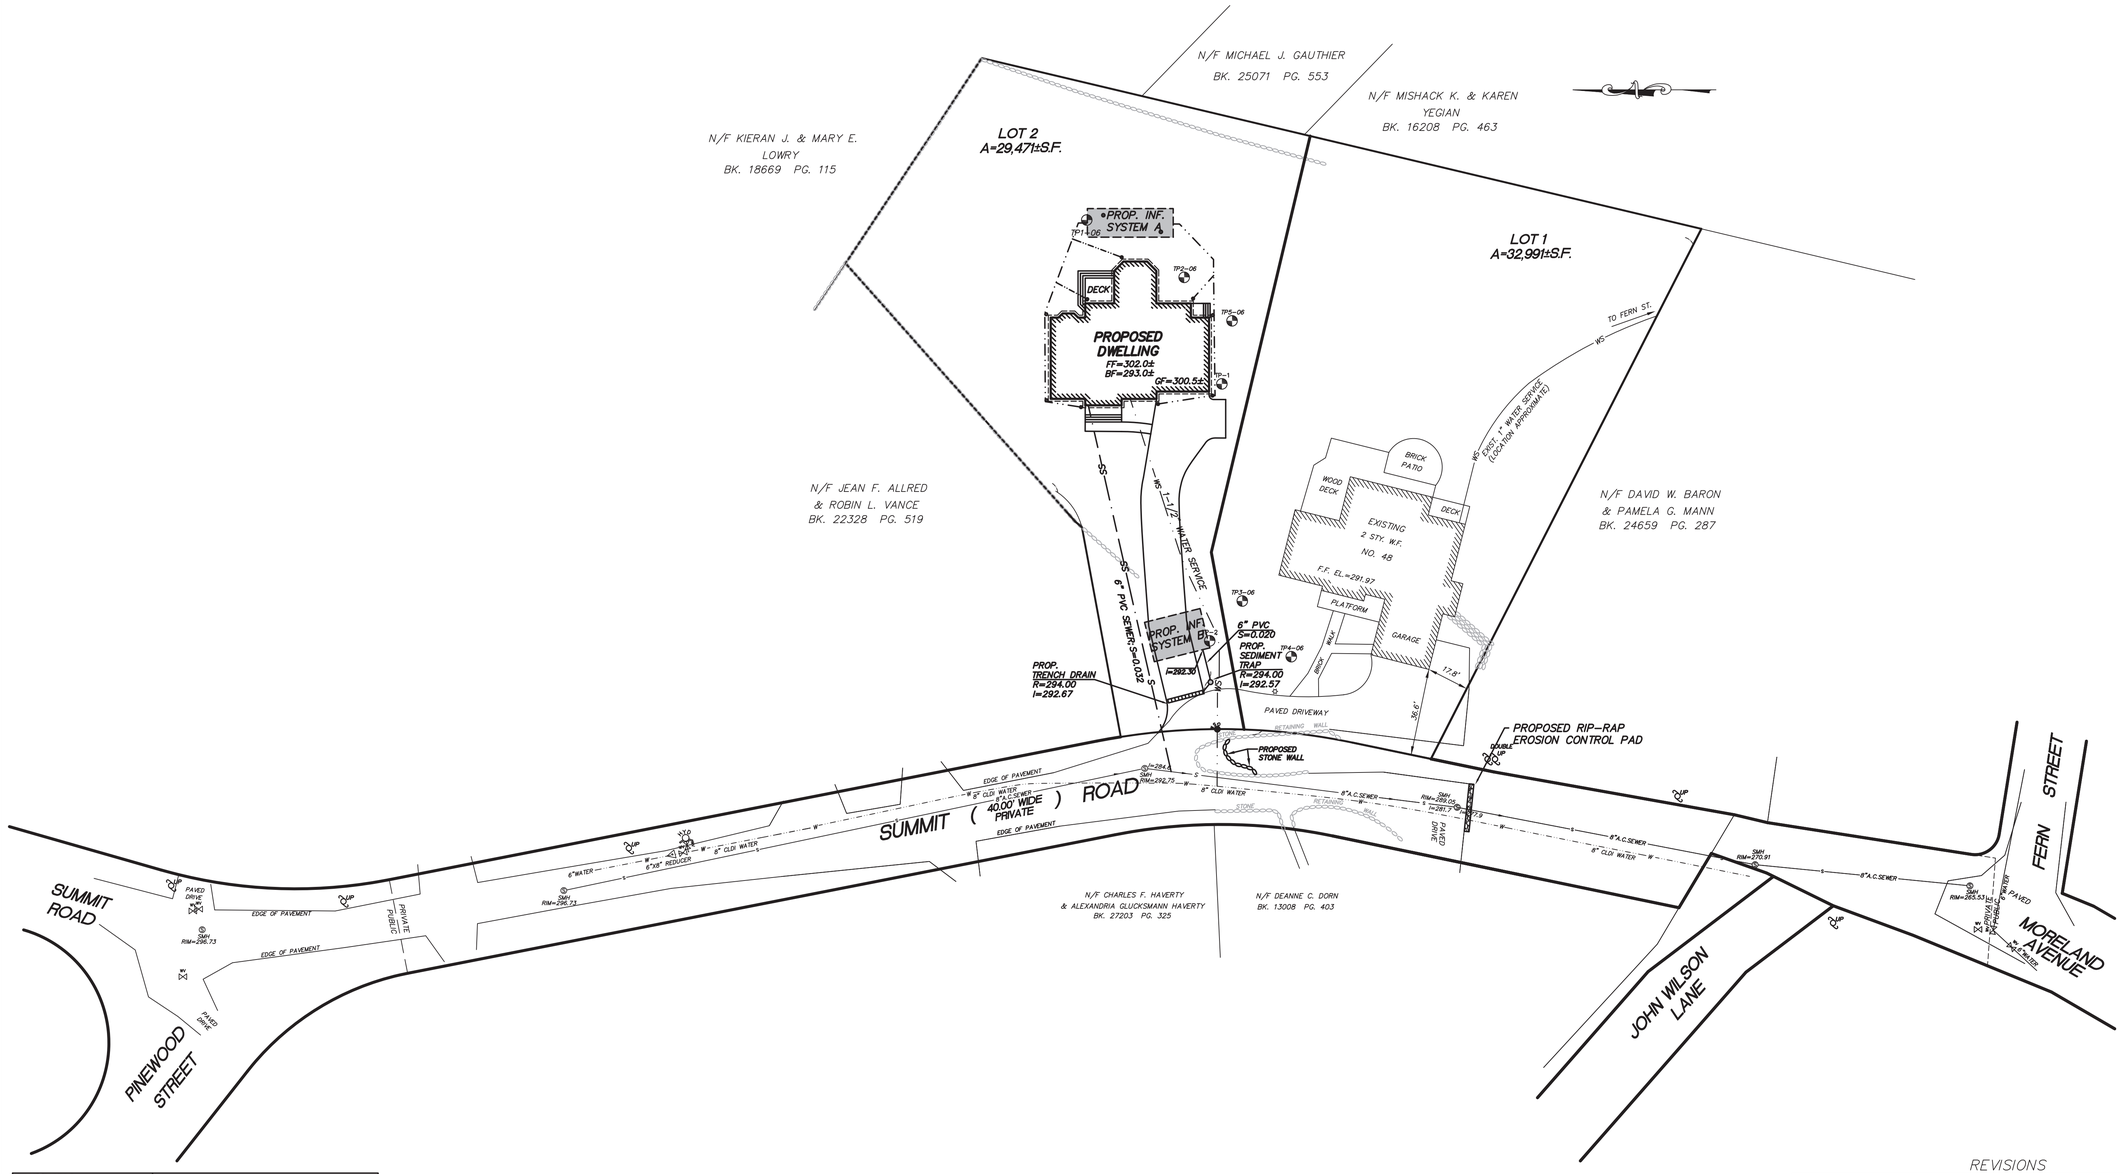

OWNER OF RECORD:
SHU-LIN TUNG & YUAN-SHION TUNG

DEED REFERENCE:
BK. 24847 PG. 490

ZONING: RS
MAP 14 LOT 116A

PLAN REFERENCE:
PLAN NO. 674 OF 1977

LEGEND:	
ADS	ADVANCED DRAIN SYSTEM
BIT.	BITUMINOUS
CB	CATCH BASIN
CLDI	CEMENT LINED DUCTILE IRON
CONC.	CONCRETE
DMH	DRAIN MANHOLE
I	INVERT
PVC	POLYVINYL CHLORIDE PIPE
R	RIM
SMH	SEWER MANHOLE
WV	WATER VALVE
WSO	WATER SHUT OFF
—ETC—	UNDERGROUND ELEC./TEL./CTV
—D—	DRAIN LINE
—S—	SEWER LINE
—W—	WATER LINE
—300—	EXISTING CONTOUR
X 300.0	EXISTING ELEVATION
	EDGE OF WOODS
X	EX. TREE TO BE REMOVED

"THIS PLAN IS SUBJECT TO A COVENANT DATED _____"

"THIS PLAN IS SUBJECT TO A CERTIFICATE OF ACTION DATED _____"

"THIS PLAN IS SUBJECT TO A SPECIAL PERMIT DATED _____"

I,_____, CLERK OF THE TOWN OF LEXINGTON, MASSACHUSETTS HEREBY CERTIFY THAT THE NOTICE OF APPROVAL OF THIS PLAN BY THE LEXINGTON PLANNING BOARD HAS BEEN RECEIVED AND RECORDED AT THIS OFFICE AND NO NOTICE OF APPEAL WAS RECEIVED DURING THE TWENTY DAYS NEXT AFTER SUCH RECEIPT AND RECORDING OF SAID NOTICE.

_____ TOWN CLERK _____ DATE

APPROVED BY:
LEXINGTON PLANNING BOARD

_____

_____

_____

_____

_____

_____ DATE

REVISIONS

NO.	DATE	DESCRIPTION	BY

DEFINITIVE SUBDIVISION PLAN
SITE UTILITIES PLAN
48 SUMMIT ROAD
IN
LEXINGTON, MASSACHUSETTS
(MIDDLESEX COUNTY)

PREPARED FOR
SHU-LIN TUNG & YUAN-SHION TUNG

SCALE: 1"= 30' DATE: SEPT. 25, 2015

FEET 30 0 15 30 60 120

KEENAN SURVEY
8 WINCHESTER PLACE
WINCHESTER, MA 01890

SHEET No. 7 OF 8