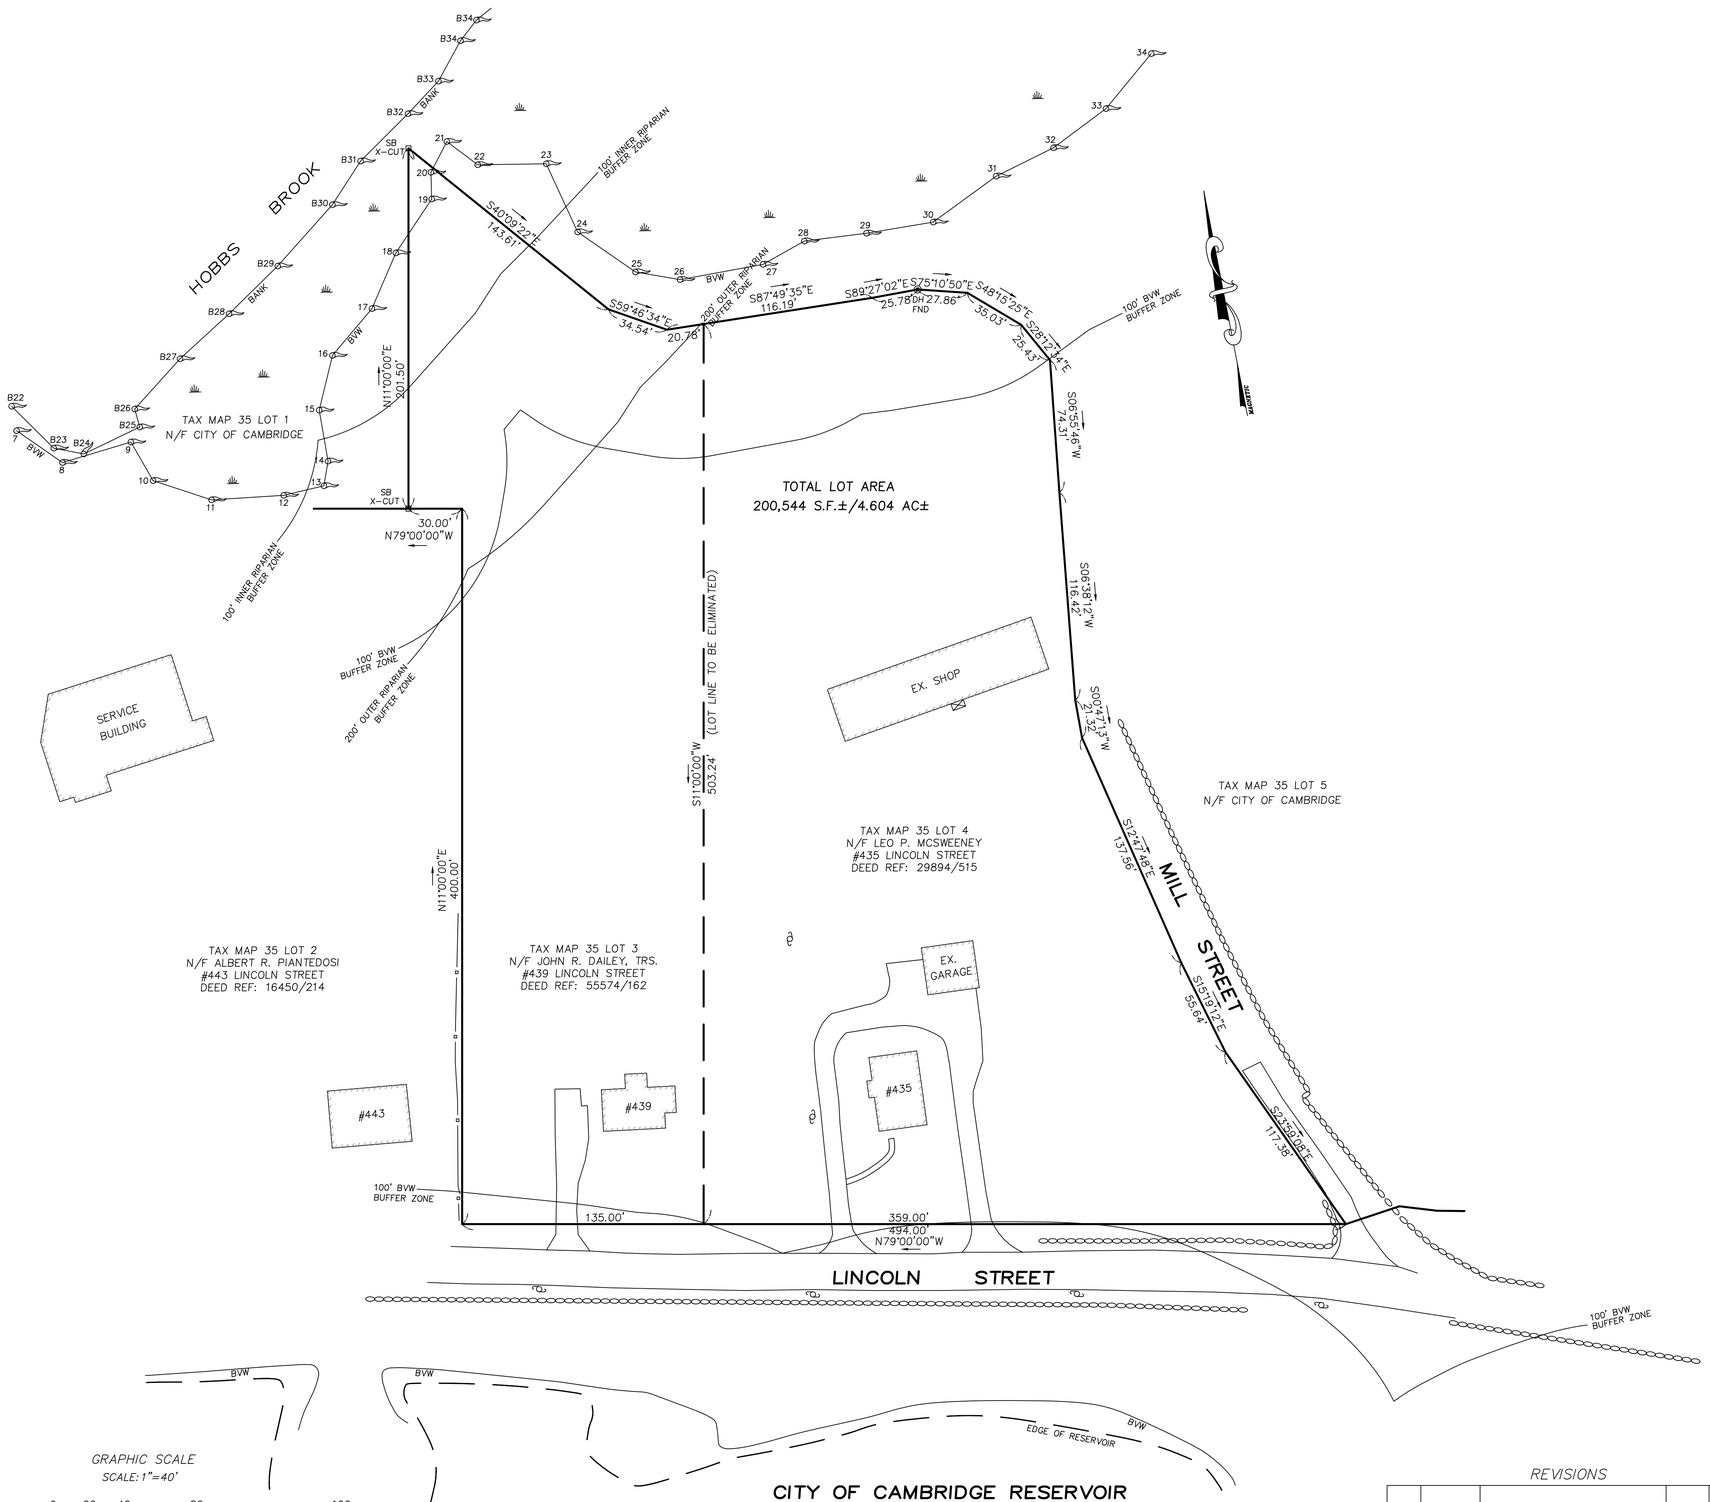

FOR REGISTRY OF DEEDS USE ONLY

I DECLARE, TO THE BEST OF MY PROFESSIONAL KNOWLEDGE, INFORMATION, AND BELIEF, THAT THIS PLAN WAS PREPARED IN ACCORDANCE WITH THE RULES AND REGULATIONS OF THE REGISTERS OF DEEDS.

PAUL FINOCCHIO, PLS DATE

APPROVAL UNDER THE SUBDIVISION CONTROL LAW NOT REQUIRED
LEXINGTON PLANNING BOARD

DATE:

OWNERS:

435 LINCOLN STREET
LEO P. MCSWEENEY
435 LINCOLN STREET
LEXINGTON, MA 02421

439 LINCOLN STREET
JOHN R. DAILEY, TRUSTEE
439 LINCOLN STREET
LEXINGTON, MA 02421

APPLICANT:

NORTH SHORE RESIDENTIAL CONSTRUCTION, INC.
215 SALEM STREET
WOBURN, MA 01801

I,_____, TOWN CLERK OF THE TOWN OF LEXINGTON, MASSACHUSETTS HEREBY CERTIFY THAT THE NOTICE OF APPROVAL OF THIS PLAN BY THE LEXINGTON PLANNING BOARD HAS BEEN RECEIVED AND RECORDED AT THIS OFFICE AND NO NOTICE OF APPEAL WAS RECEIVED DURING THE TWENTY DAYS NEXT AFTER SUCH RECEIPT AND RECORDING OF SAID NOTICE.

TOWN CLERK: DATE:

435–439 LINCOLN STREET
BALANCED HOUSING RESIDENTIAL DEVELOPMENT

PROPERTY RIGHTS PLAN OF LAND

LOCATED IN
LEXINGTON, MASSACHUSETTS
(MIDDLESEX COUNTY)

COMMONWEALTH OF MASSACHUSETTS
JOHN E. SULLIVAN III
CIVIL
No. 41886
REGISTERED PROFESSIONAL ENGINEER

PREPARED FOR
NORTH SHORE RESIDENTIAL CONSTRUCTION, INC.
SCALE: 1"= 40' DATE: SEPT. 5, 2015

PREPARED BY
SULLIVAN ENGINEERING GROUP, LLC
P.O. BOX 2004
WOBURN, MA 01888
(781 854–8644

SHEET No. 3 OF 8

REVISIONS

NO.	DATE	DESCRIPTION	BY	CHK'D