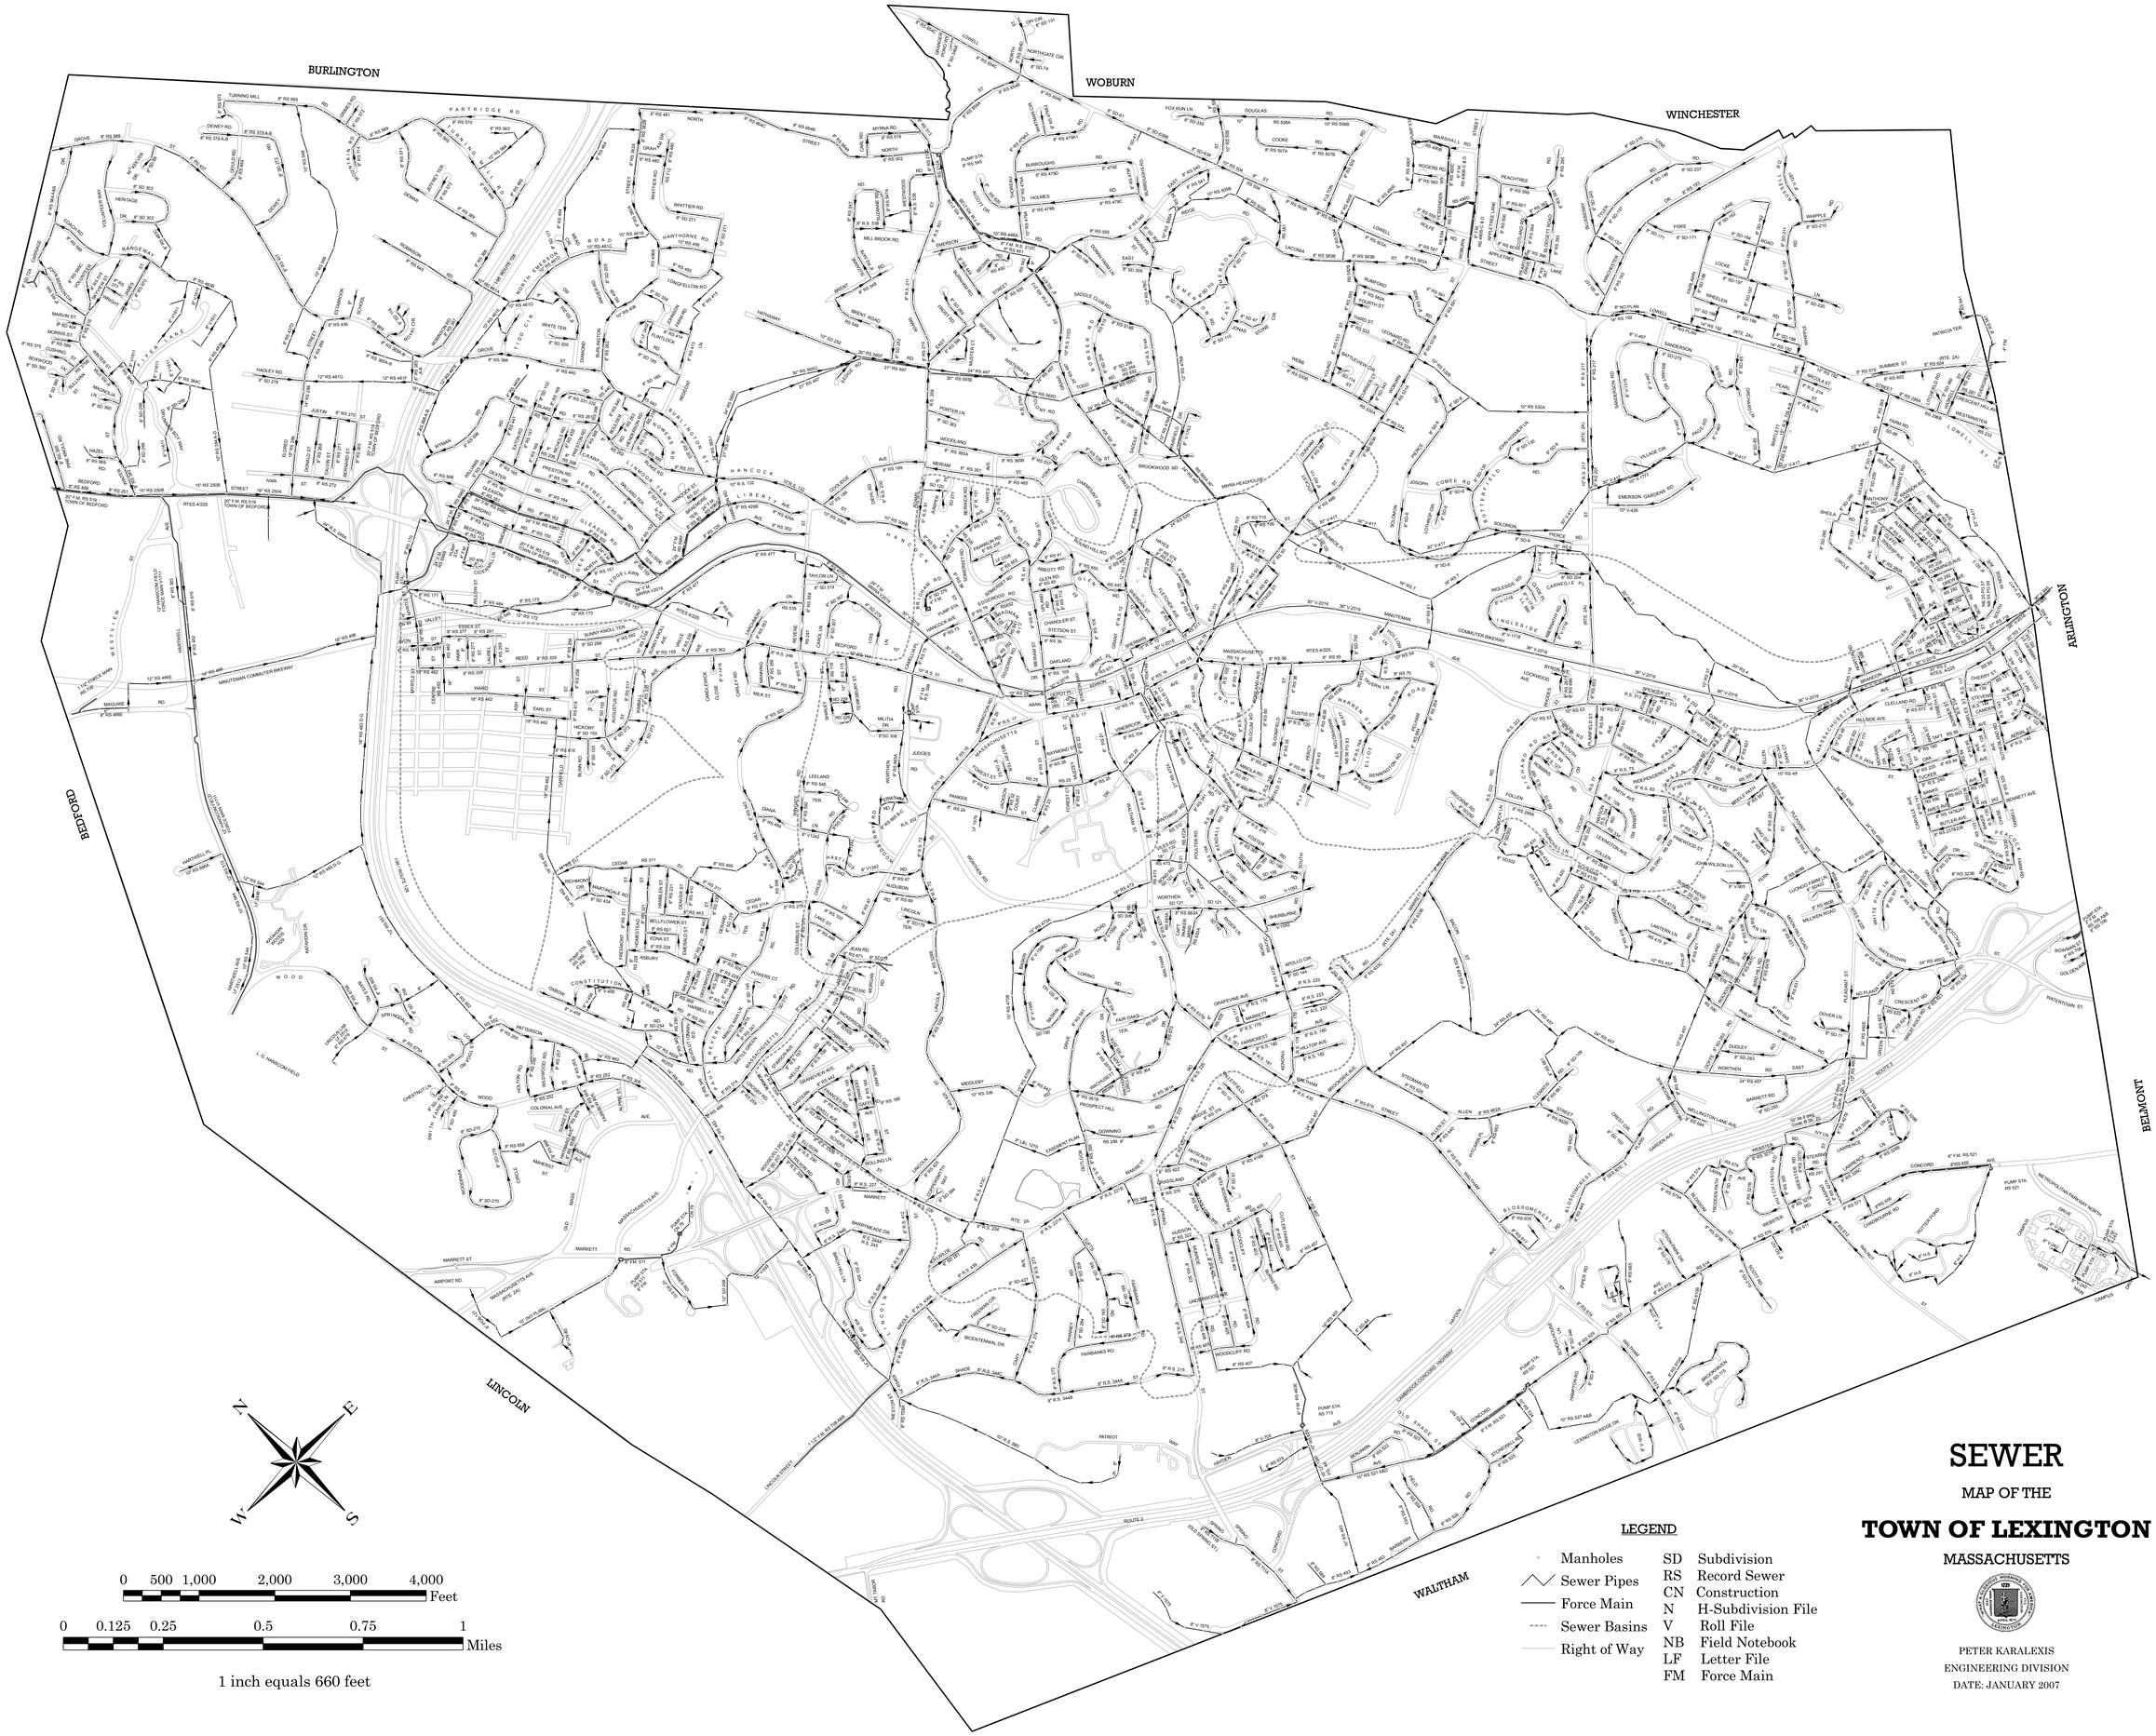
BURLINGTON
WOBURN
WINCHESTER
ARLINGTON
BELMONT
WALTHAM
LINCOLN
BEDFORD
N
E
S
W
0 500 1,000 2,000 3,000 4,000 Feet
0 0.125 0.25 0.5 0.75 1 Miles
1 inch equals 660 feet
LEGEND
Manholes
Sewer Pipes
Force Main
Sewer Basins
Right of Way
SD Subdivision
RS Record Sewer
CN Construction
N H-Subdivision File
V Roll File
NB Field Notebook
LF Letter File
FM Force Main
SEWER
MAP OF THE
TOWN OF LEXINGTON
MASSACHUSETTS
PETER KARALEXIS
ENGINEERING DIVISION
DATE: JANUARY 2007