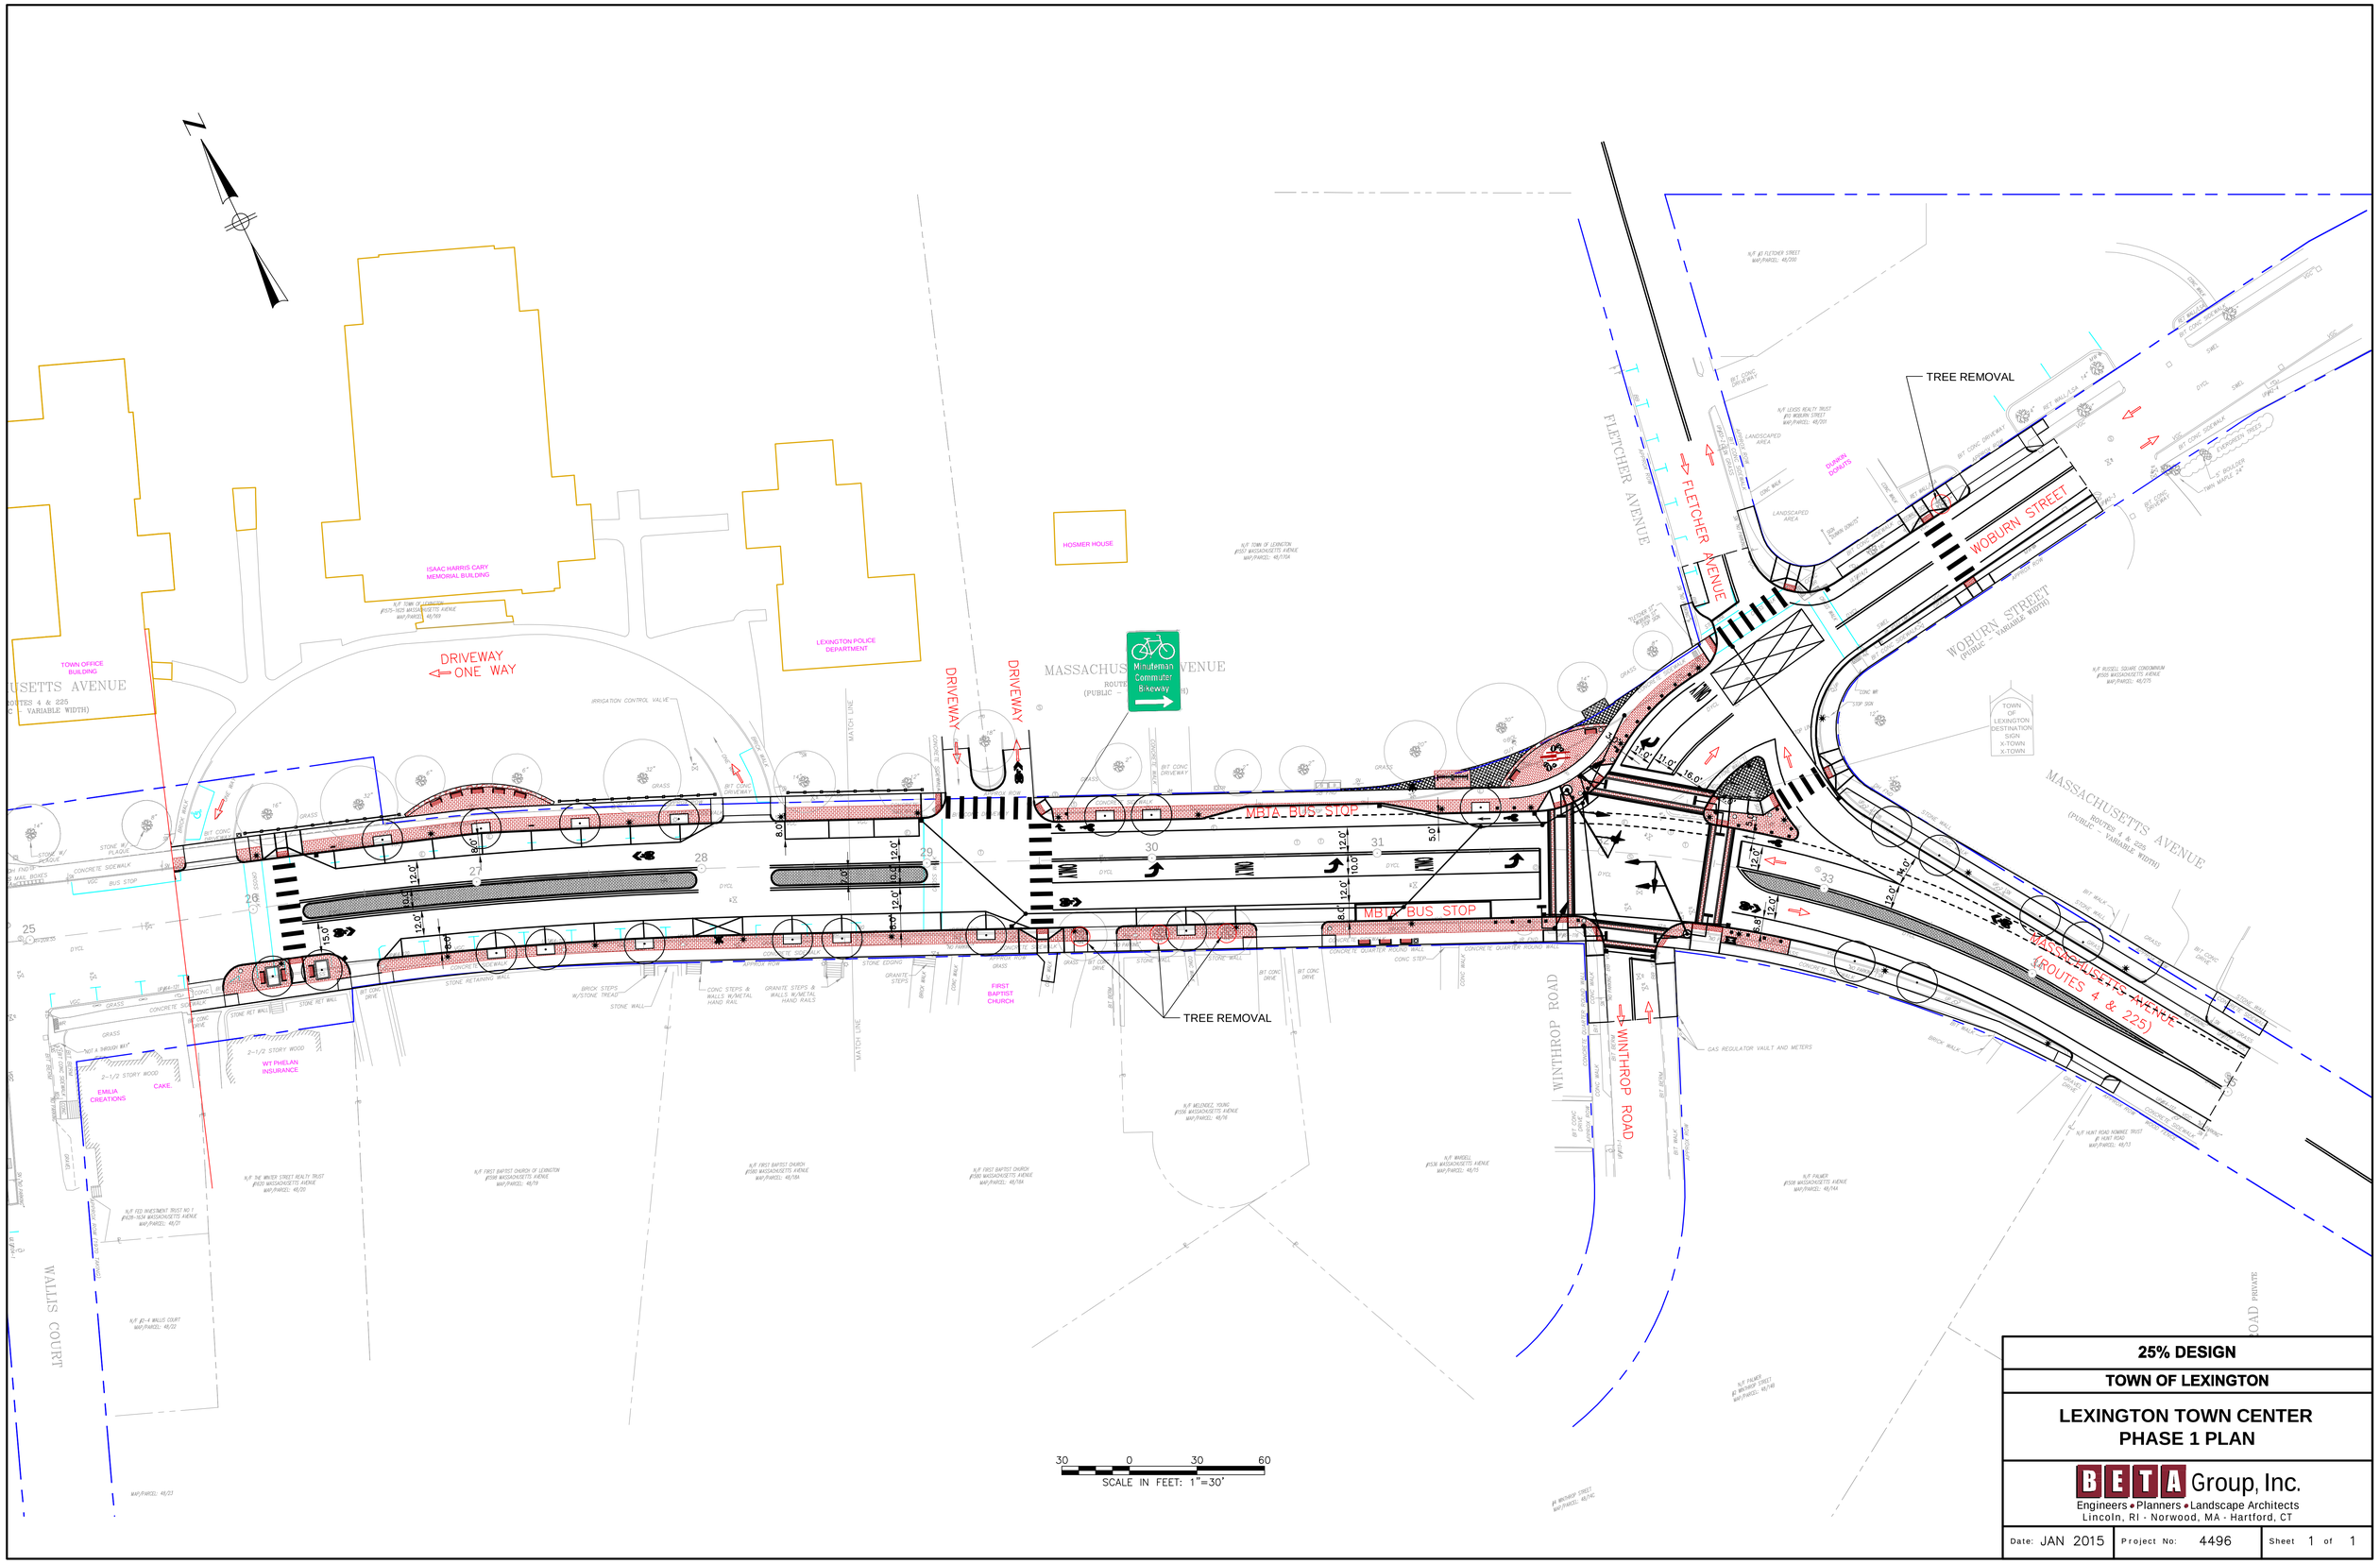

25% DESIGN

TOWN OF LEXINGTON

LEXINGTON TOWN CENTER PHASE 1 PLAN

BETA Group, Inc.
Engineers • Planners • Landscape Architects
Lincoln, RI - Norwood, MA - Hartford, CT

Date: JAN 2015	Project No: 4496	Sheet 1 of 1