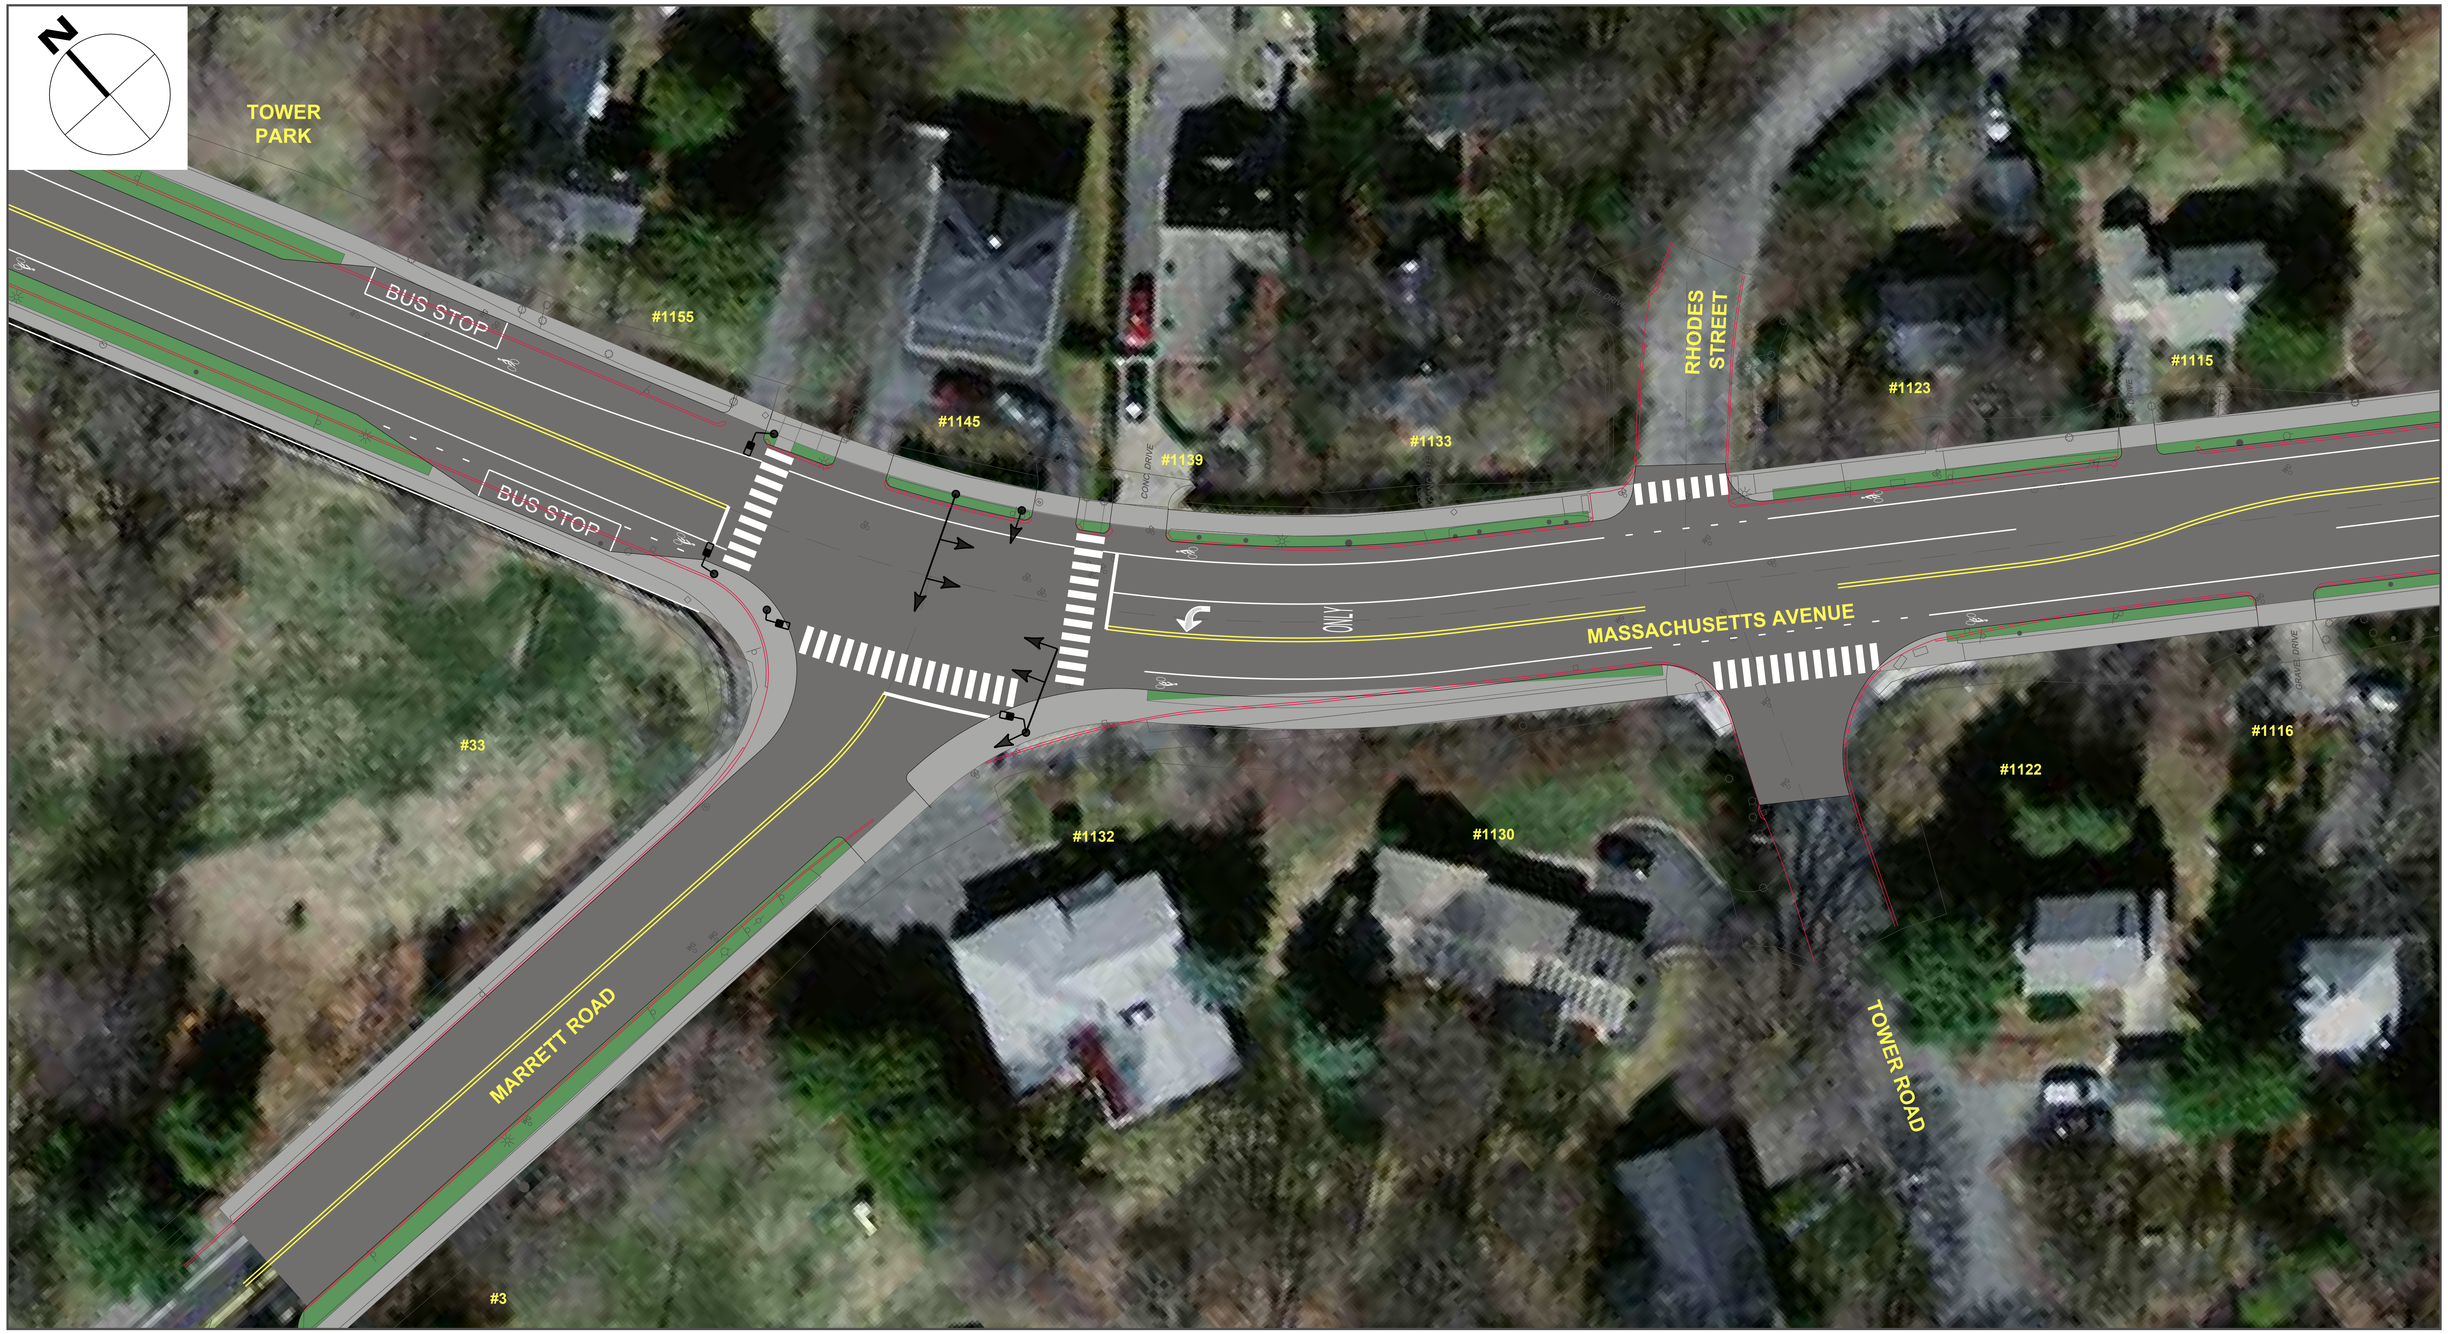

Marrett Road Concept
Massachusetts Avenue
Lexington, Massachusetts

1"=20'

BSC GROUP