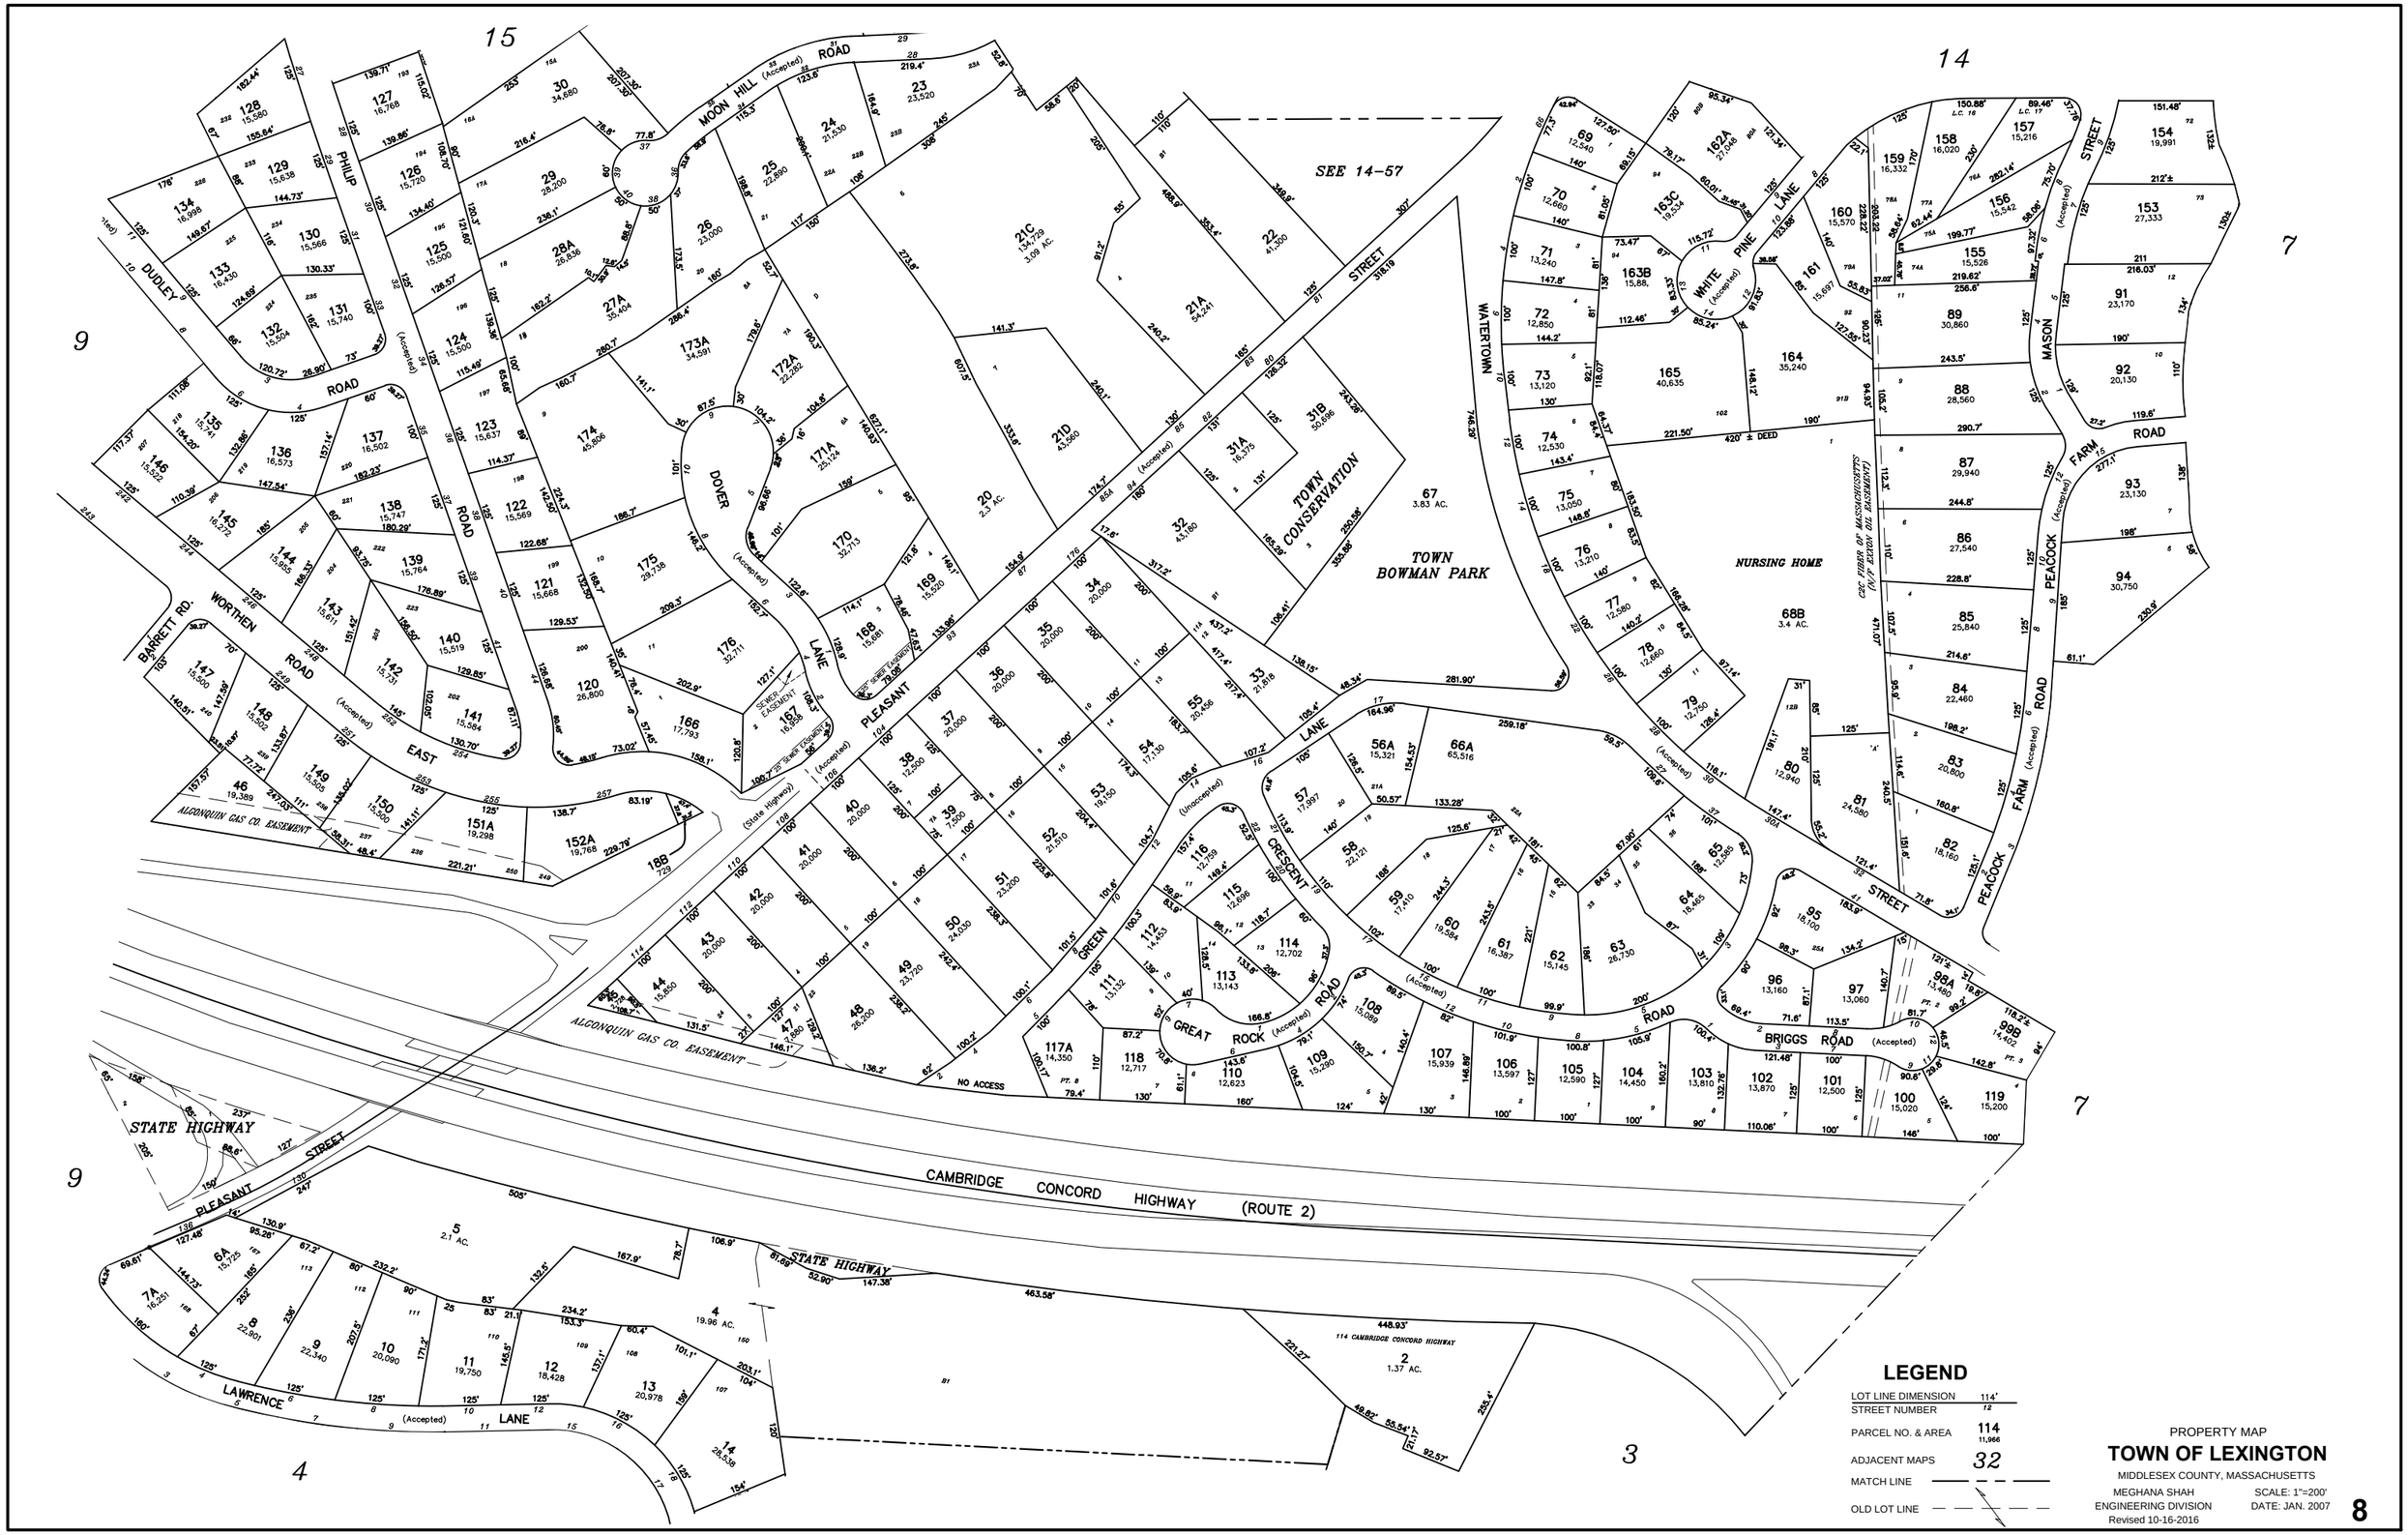

15
14
9
7
4
3
SEE 14-57
TOWN BOWMAN PARK
TOWN CONSERVATION
NURSING HOME
STATE HIGHWAY
CAMBRIDGE CONCORD HIGHWAY (ROUTE 2)
ALGONQUIN GAS CO. EASEMENT
PLEASANT STREET
WATERTOWN STREET
MOON HILL ROAD
PHILIP ROAD
DUDLEY ROAD
WORTHEN ROAD
BARRETT RD.
EAST ROAD
DOVER LANE
GREEN LANE
CRESCENT ROAD
GREAT ROCK ROAD
BRIGGS ROAD
WHITE PINE LANE
MASON STREET
PEACOCK FARM ROAD
LAWRENCE LANE
NO ACCESS
LEGEND
LOT LINE DIMENSION 114'
STREET NUMBER 12
PARCEL NO. & AREA 114 11,966
ADJACENT MAPS 32
MATCH LINE
OLD LOT LINE
PROPERTY MAP
TOWN OF LEXINGTON
MIDDLESEX COUNTY, MASSACHUSETTS
MEGHANA SHAH
ENGINEERING DIVISION
Revised 10-16-2016
SCALE: 1"=200'
DATE: JAN. 2007
8