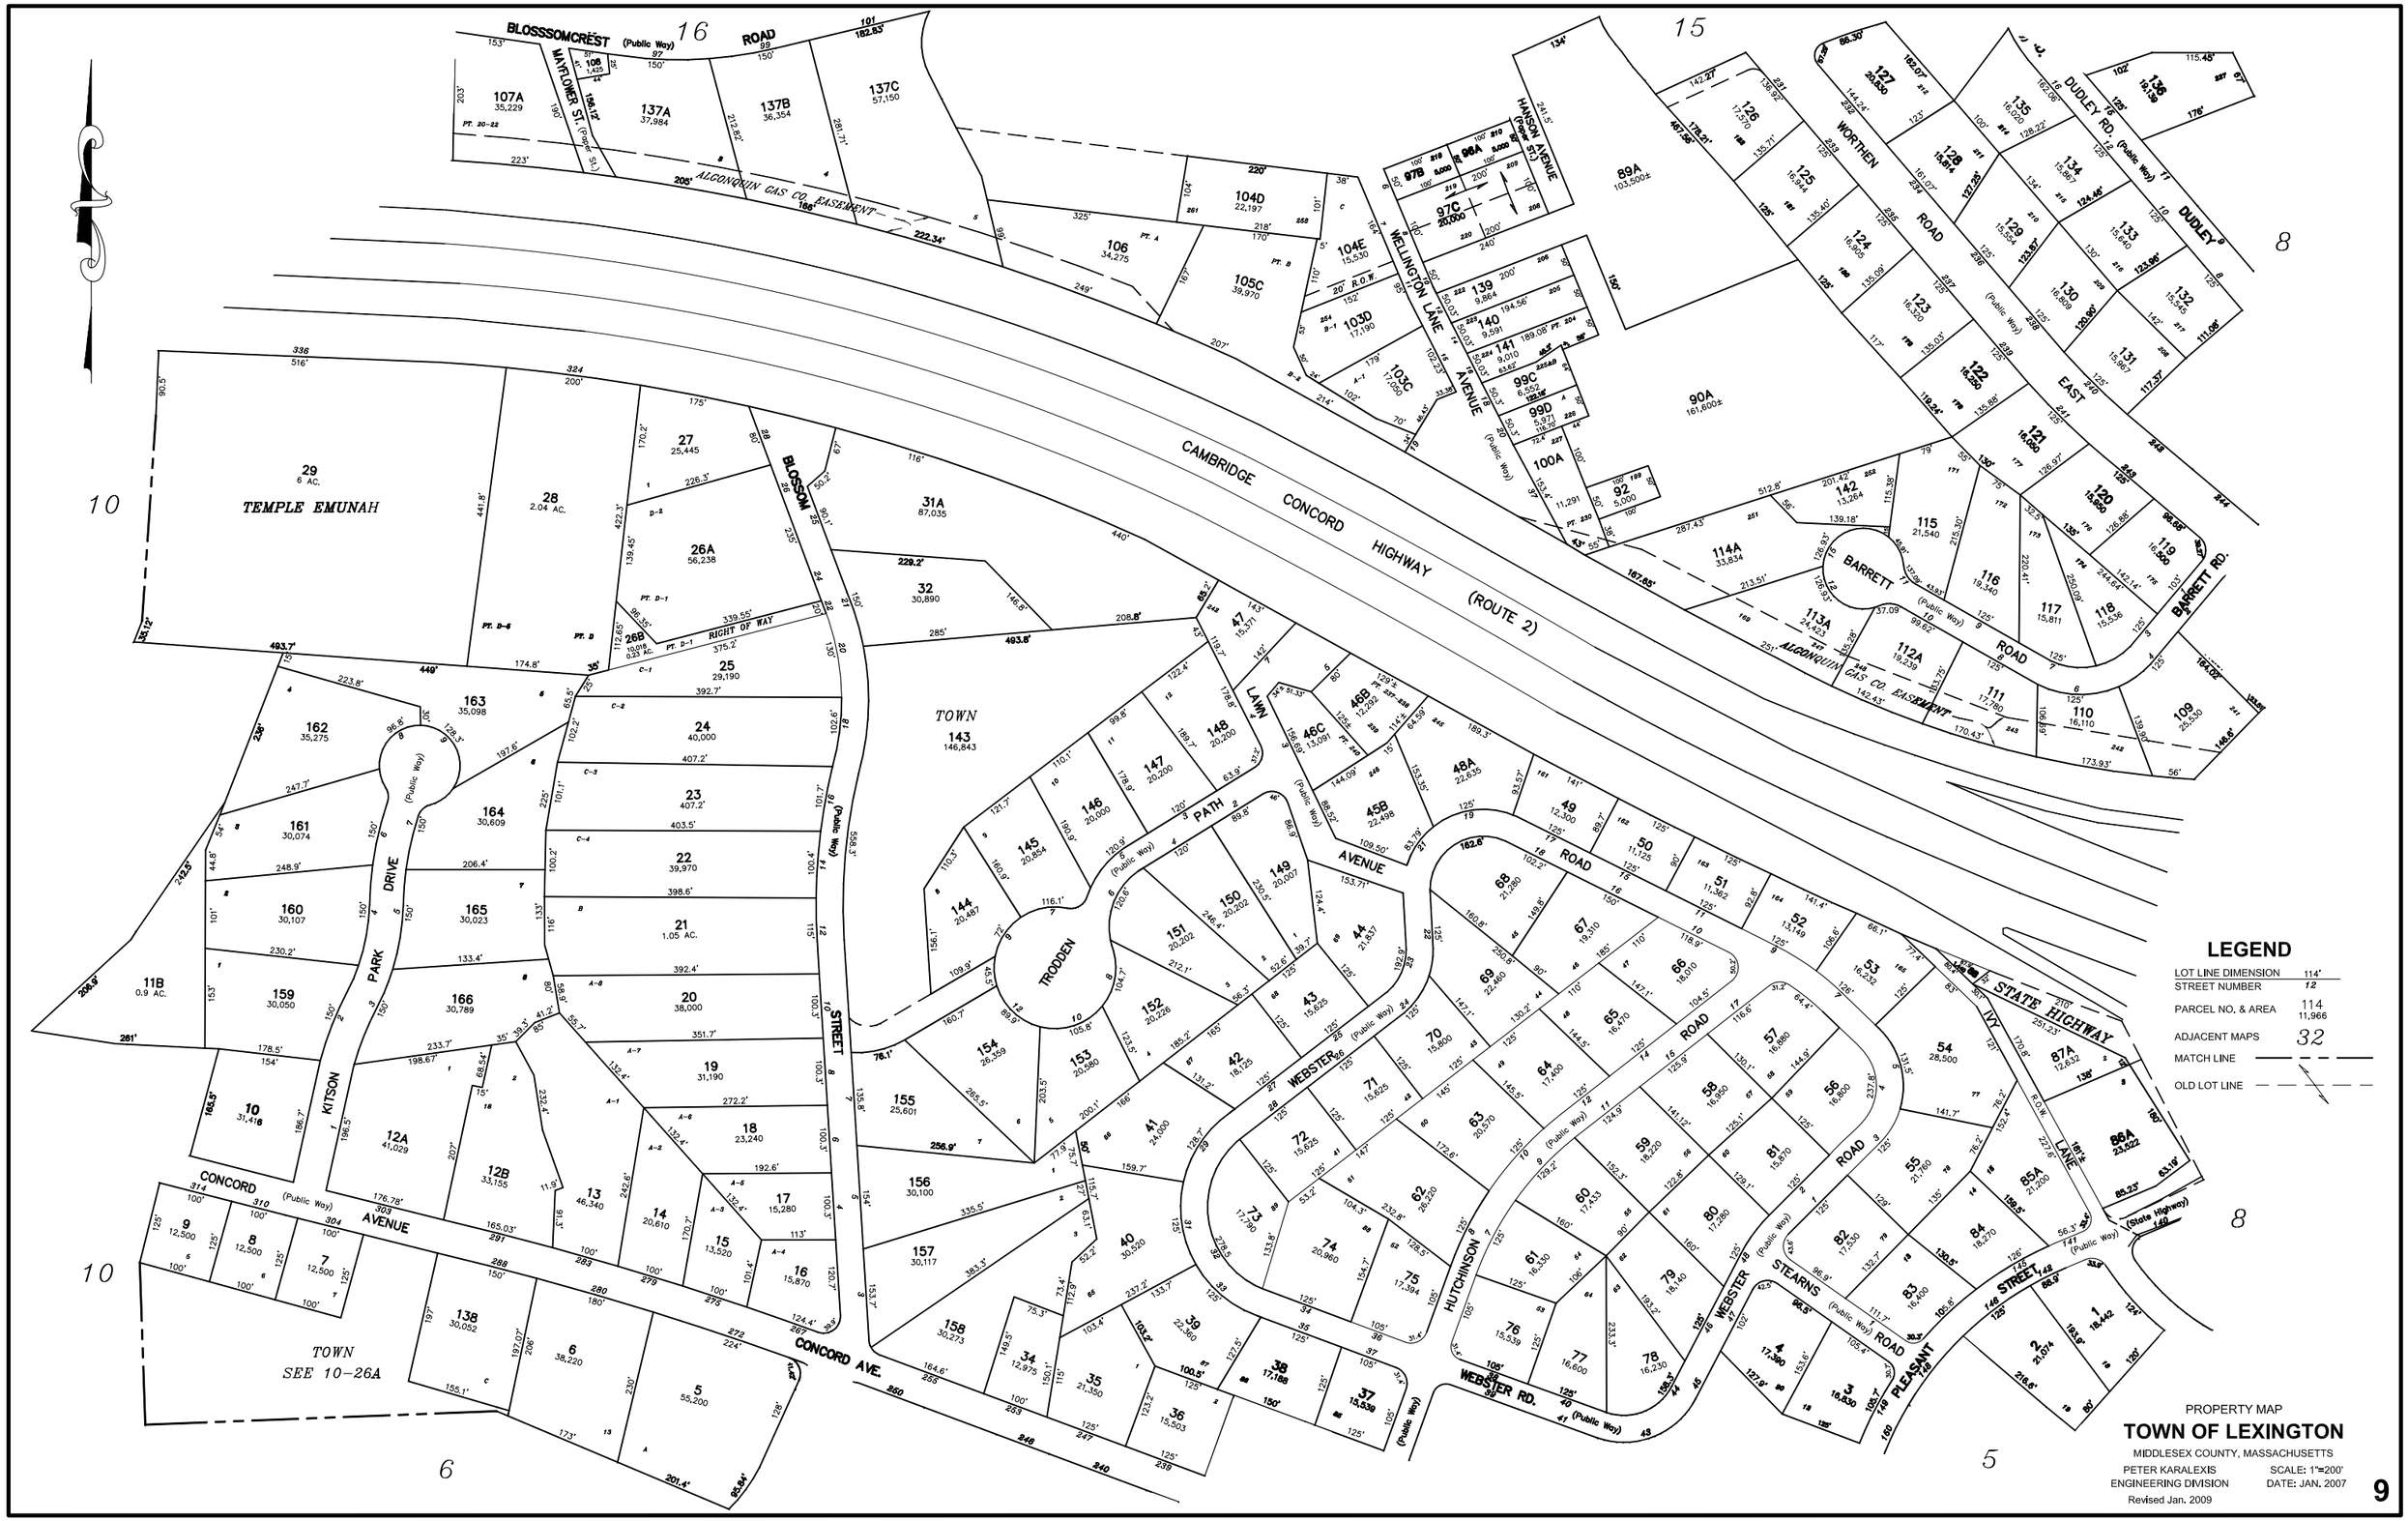
LEGEND
LOT LINE DIMENSION 114'
STREET NUMBER 12
PARCEL NO. & AREA 114 11,966
ADJACENT MAPS 32
MATCH LINE
OLD LOT LINE
PROPERTY MAP
TOWN OF LEXINGTON
MIDDLESEX COUNTY, MASSACHUSETTS
PETER KARALEXIS
ENGINEERING DIVISION
Revised Jan. 2009
SCALE: 1"=200'
DATE: JAN. 2007
9
CAMBRIDGE CONCORD HIGHWAY (ROUTE 2)
TEMPLE EMUNAH
TOWN
SEE 10-26A
ALGONQUIN GAS CO. EASEMENT
BLOSSOMCREST (Public Way)
MAYFLOWER ST. (Formerly St.)
BLOSSOM STREET
WELLINGTON LANE
HANSON AVENUE (Formerly St.)
WORTHEN ROAD
DUDLEY RD. (Public Way)
DUDLEY
EAST
BARRETT ROAD
BARRETT
ALGONQUIN
PARK DRIVE
KITSON
CONCORD (Public Way) AVENUE
CONCORD AVE.
TRODDEN PATH
LAWN AVENUE
WEBSTER ROAD
HUTCHINSON
STEARNS ROAD
IVY LANE
STATE HIGHWAY
PLEASANT STREET
RIGHT OF WAY