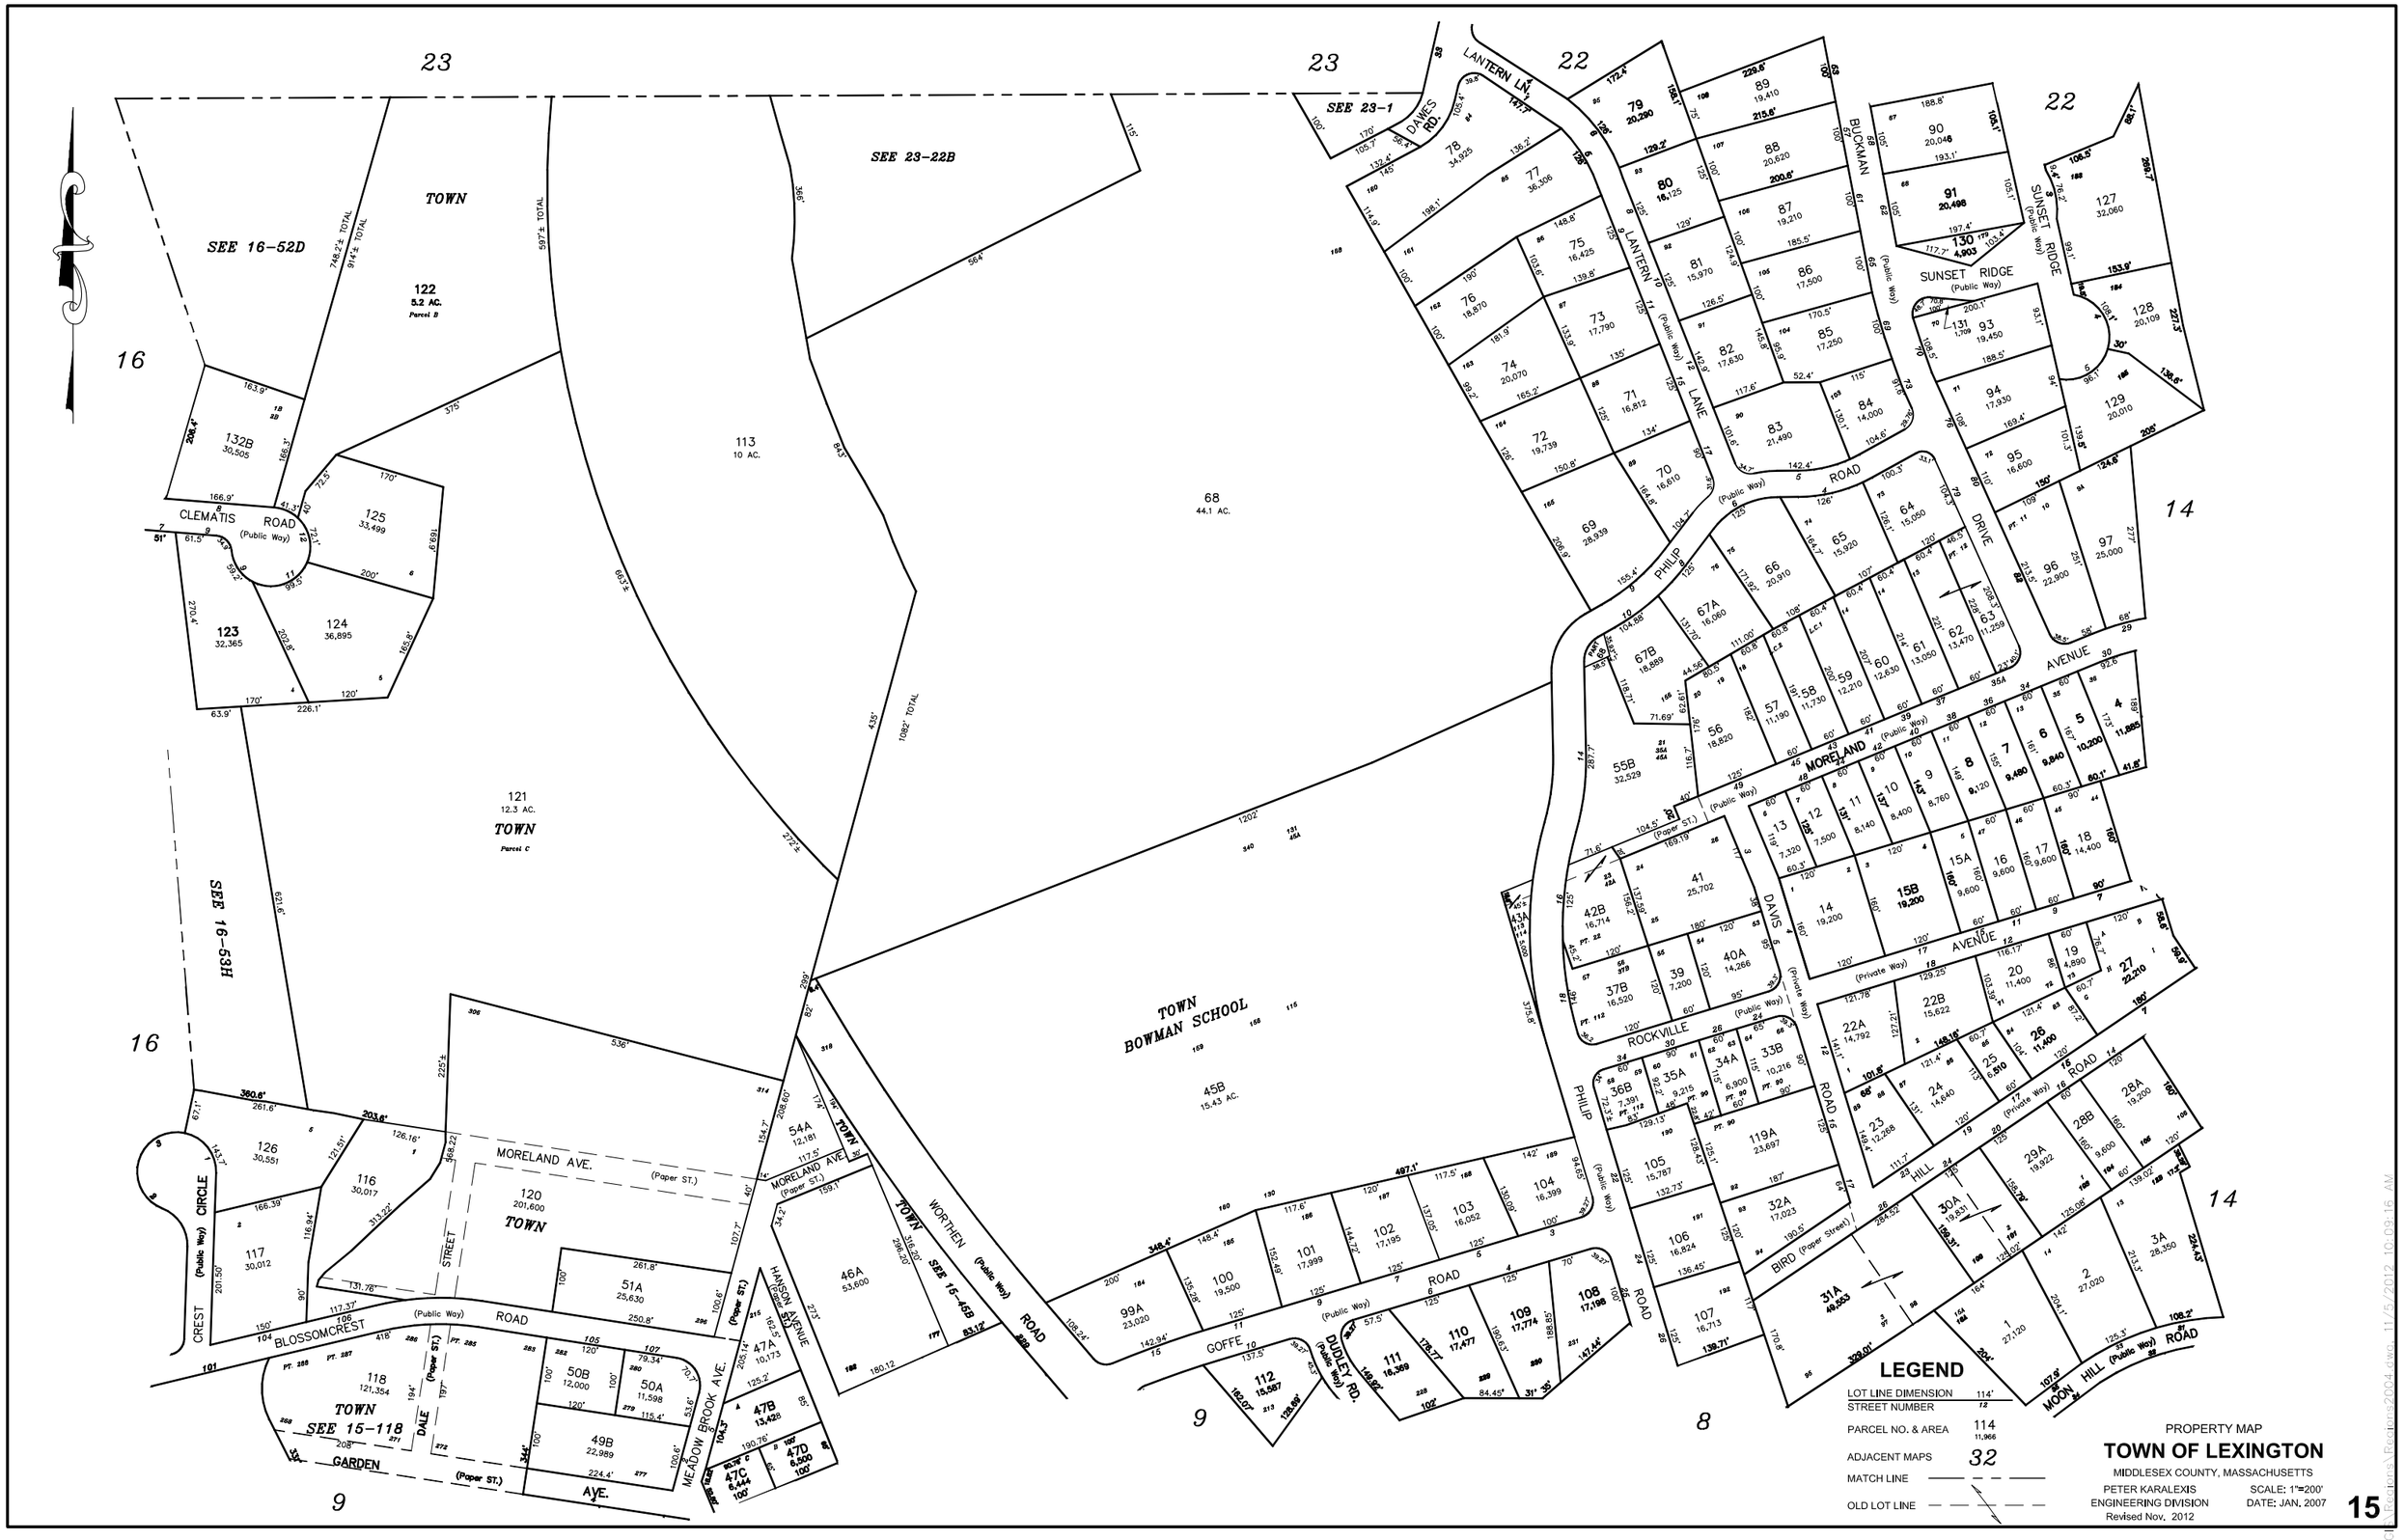
23
22
16
14
9
8
SEE 23-1
SEE 23-22B
SEE 16-52D
SEE 16-53H
SEE 15-118
SEE 15-45B
TOWN
122
5.2 AC.
Parcel B
121
12.3 AC.
Parcel C
113
10 AC.
68
44.1 AC.
TOWN
BOWMAN SCHOOL
45B
15.45 AC.
DAWES RD.
LANTERN LN.
LANTERN LANE
BUCKMAN DRIVE
SUNSET RIDGE
PHILIP ROAD
MORELAND AVENUE
DAVIS AVENUE
ROCKVILLE ROAD
HILL ROAD
MOON HILL ROAD
CLEMATIS ROAD
BLOSSOMCREST ROAD
CREST CIRCLE
MORELAND AVE.
HANSON AVENUE
MEADOW BROOK AVE.
WORTHEN ROAD
GOFFE ROAD
DUDLEY RD.
BIRD
GARDEN AVE.
DALE STREET
LEGEND
LOT LINE DIMENSION 114'
STREET NUMBER 12
PARCEL NO. & AREA 114 11,966
ADJACENT MAPS 32
MATCH LINE
OLD LOT LINE
PROPERTY MAP
TOWN OF LEXINGTON
MIDDLESEX COUNTY, MASSACHUSETTS
PETER KARALEXIS
ENGINEERING DIVISION
Revised Nov. 2012
SCALE: 1"=200'
DATE: JAN. 2007
15