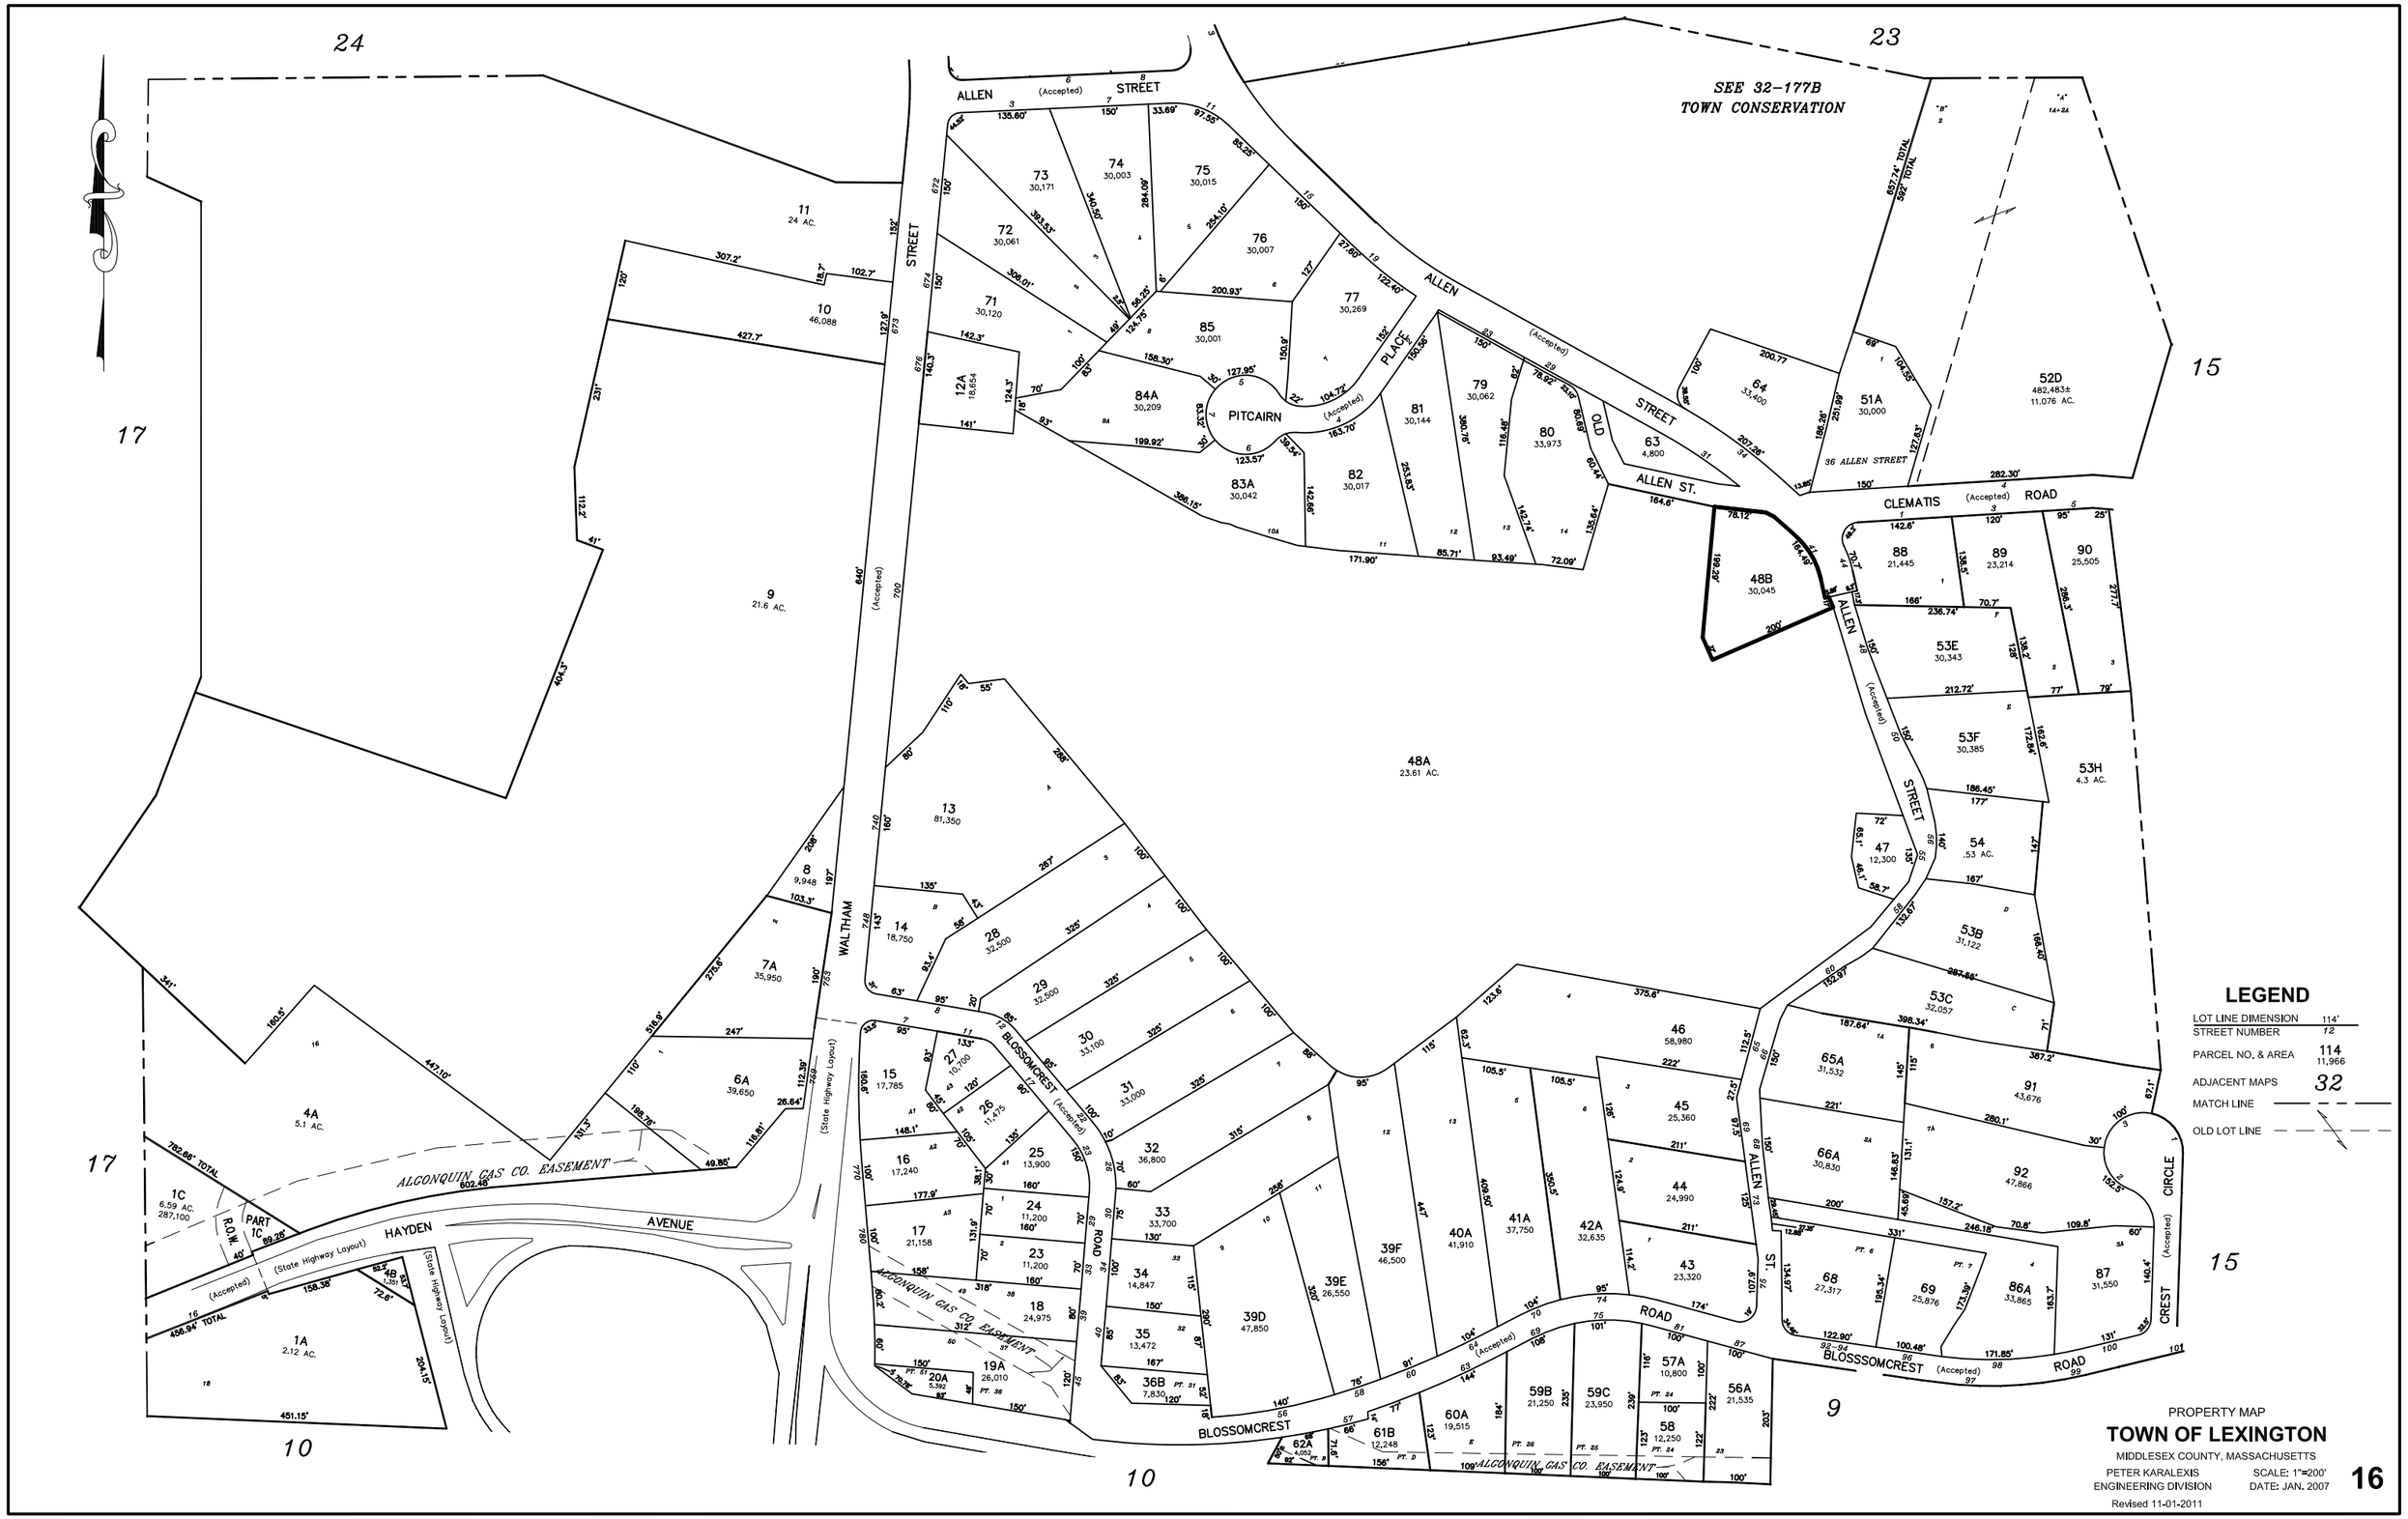
24
23
17
15
10
9
SEE 32-177B
TOWN CONSERVATION
ALLEN STREET (Accepted)
OLD ALLEN ST.
ALLEN STREET (Accepted)
PITCAIRN PLACE (Accepted)
CLEMATIS ROAD (Accepted)
ALLEN STREET (Accepted)
BLOSSOMCREST ROAD (Accepted)
BLOSSOMCREST CREST (Accepted)
BLOSSOMCREST CIRCLE (Accepted)
WALTHAM STREET (Accepted)
HAYDEN AVENUE (Accepted)
(State Highway Layout)
ALGONQUIN GAS CO. EASEMENT
36 ALLEN STREET
PART 1C R.O.W.
LEGEND
LOT LINE DIMENSION 114'
STREET NUMBER 12
PARCEL NO. & AREA 114 11,966
ADJACENT MAPS 32
MATCH LINE
OLD LOT LINE
PROPERTY MAP
TOWN OF LEXINGTON
MIDDLESEX COUNTY, MASSACHUSETTS
PETER KARALEXIS
ENGINEERING DIVISION
SCALE: 1"=200'
DATE: JAN. 2007
Revised 11-01-2011
16