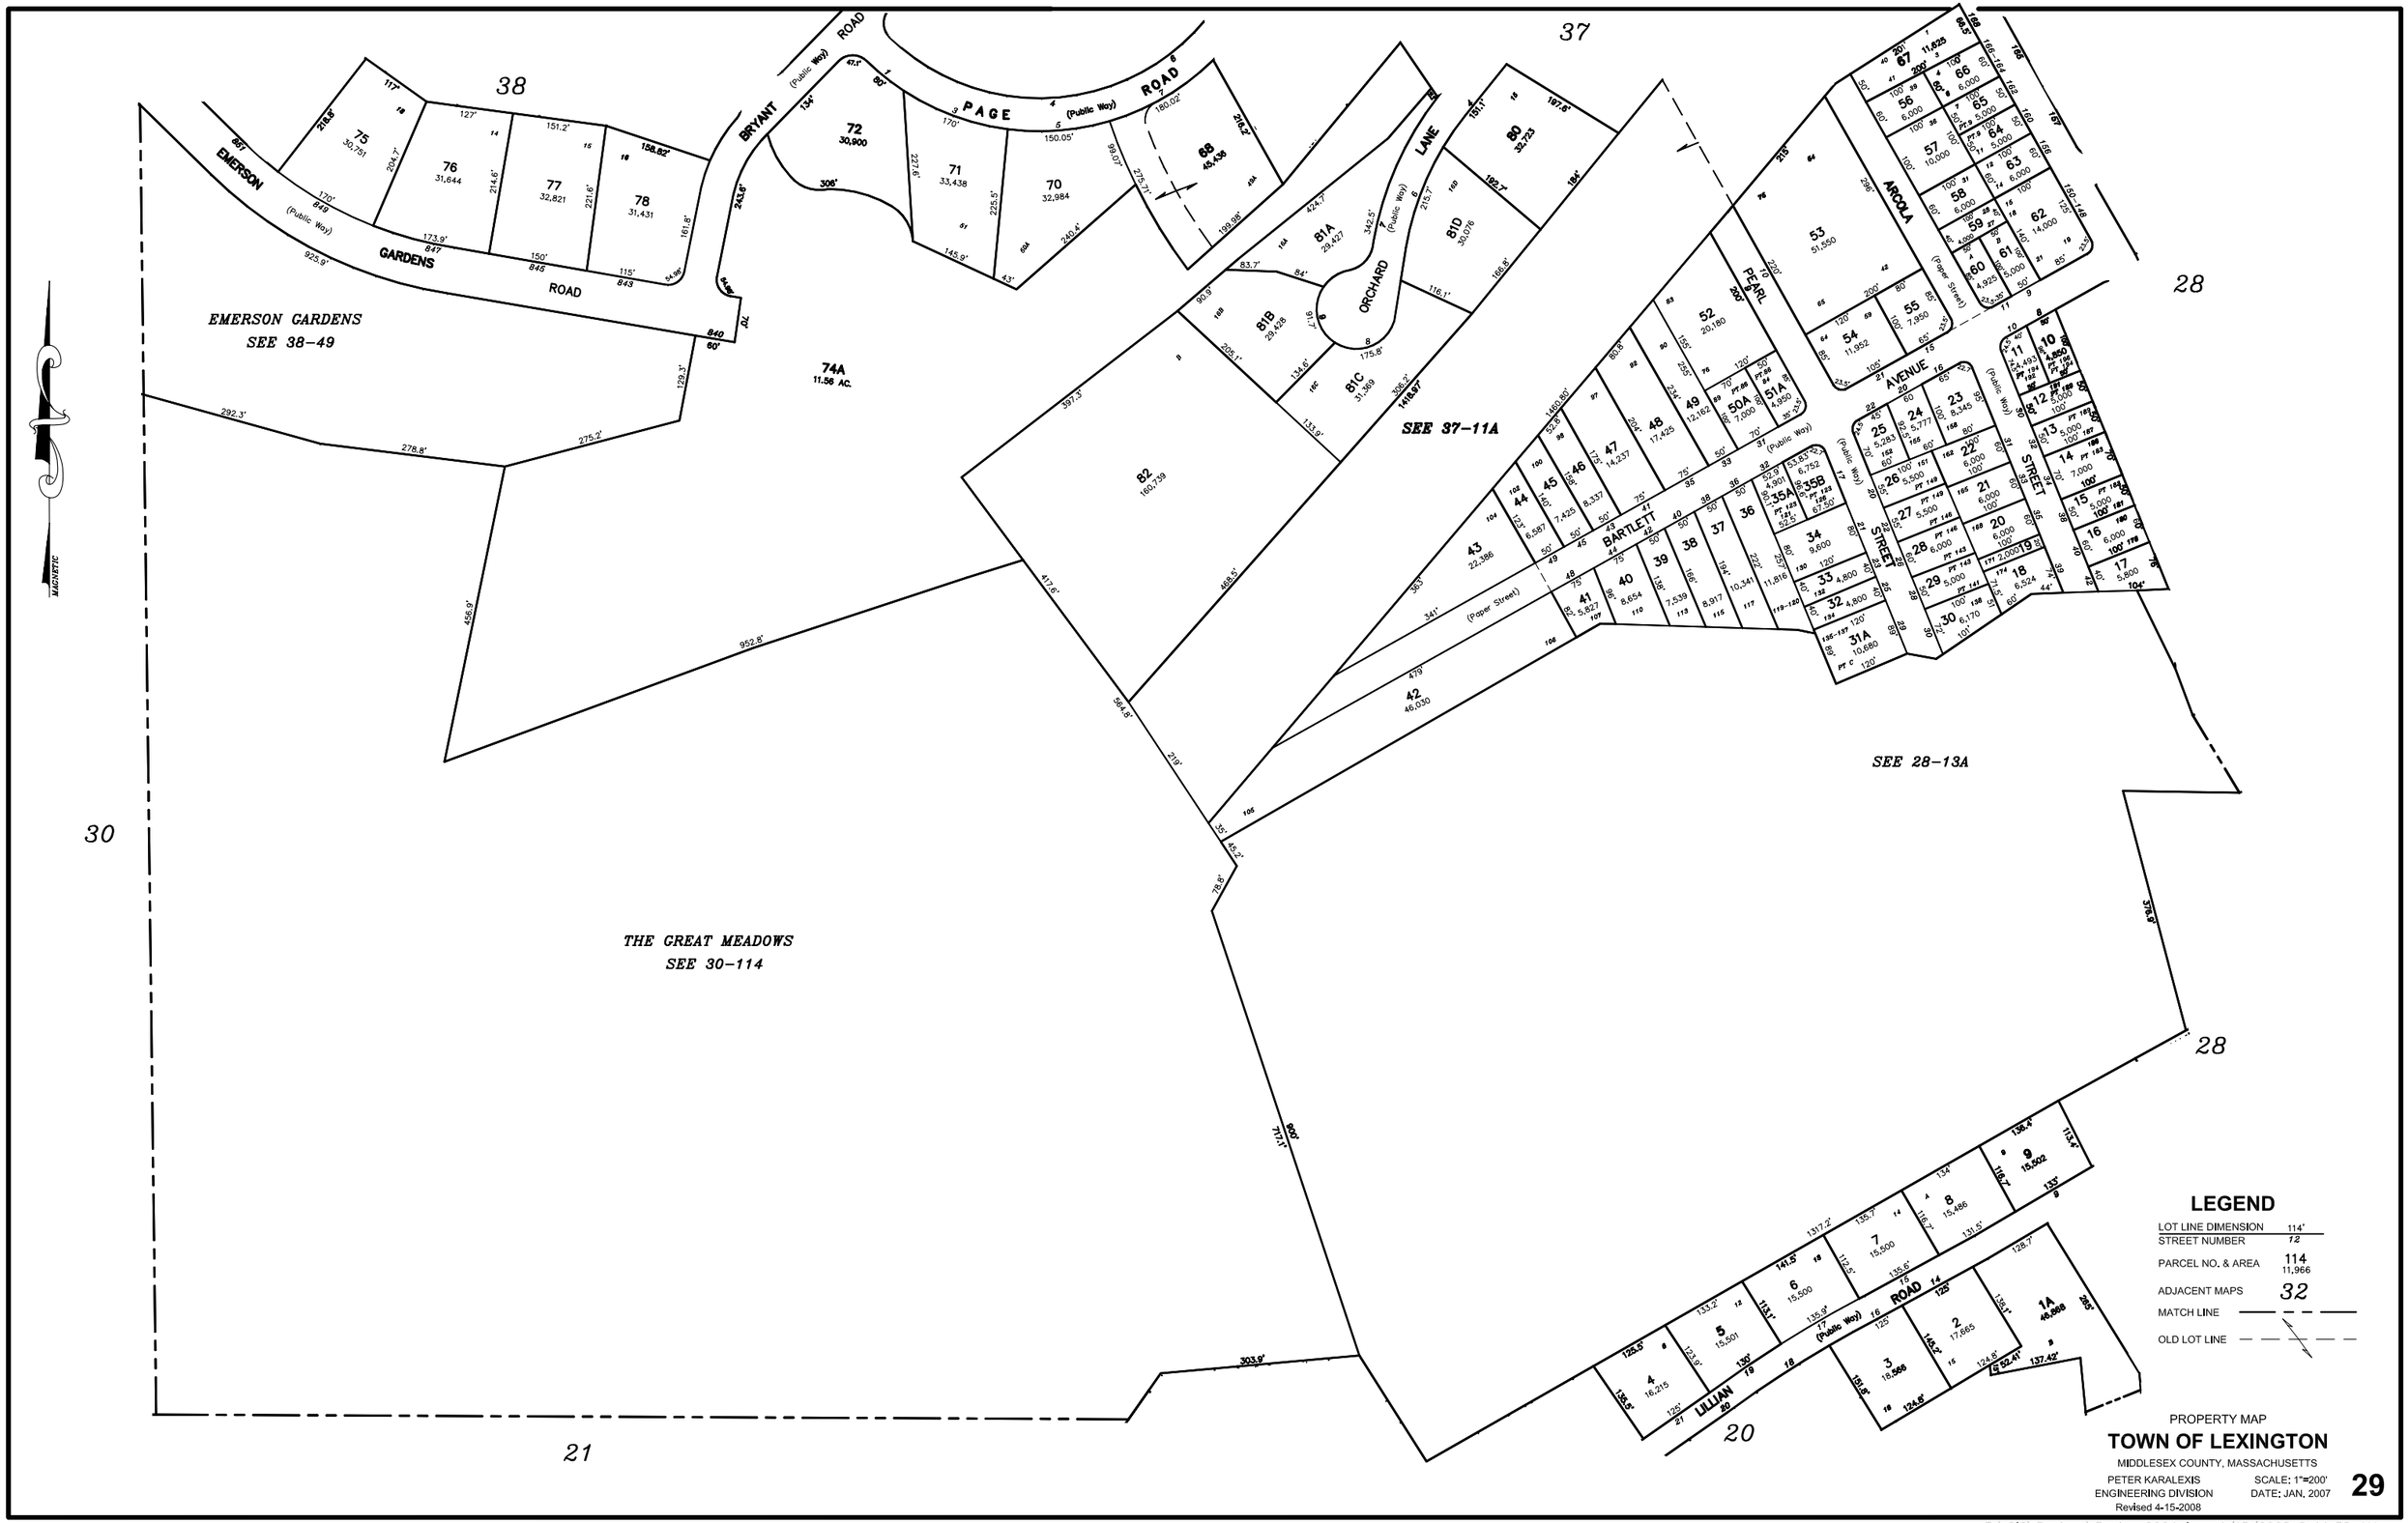
EMERSON GARDENS ROAD (Public Way)
BRYANT ROAD (Public Way)
PAGE ROAD (Public Way)
ORCHARD LANE (Public Way)
BARTLETT STREET (Public Way)
PEARL AVENUE (Public Way)
ARCOLA STREET (Public Way)
LILLIAN ROAD (Public Way)
(Paper Street)
EMERSON GARDENS
SEE 38-49
THE GREAT MEADOWS
SEE 30-114
SEE 37-11A
SEE 28-13A
74A
11.56 AC.
MAGNETIC
38
37
28
30
21
20
LEGEND
LOT LINE DIMENSION 114'
STREET NUMBER 12
PARCEL NO. & AREA 114 11,966
ADJACENT MAPS 32
MATCH LINE
OLD LOT LINE
PROPERTY MAP
TOWN OF LEXINGTON
MIDDLESEX COUNTY, MASSACHUSETTS
PETER KARALEXIS
ENGINEERING DIVISION
Revised 4-15-2008
SCALE: 1"=200'
DATE: JAN. 2007
29
T:\GIS\Regions\Regions2004.dwg, 4/15/2008 8:44:38 AM