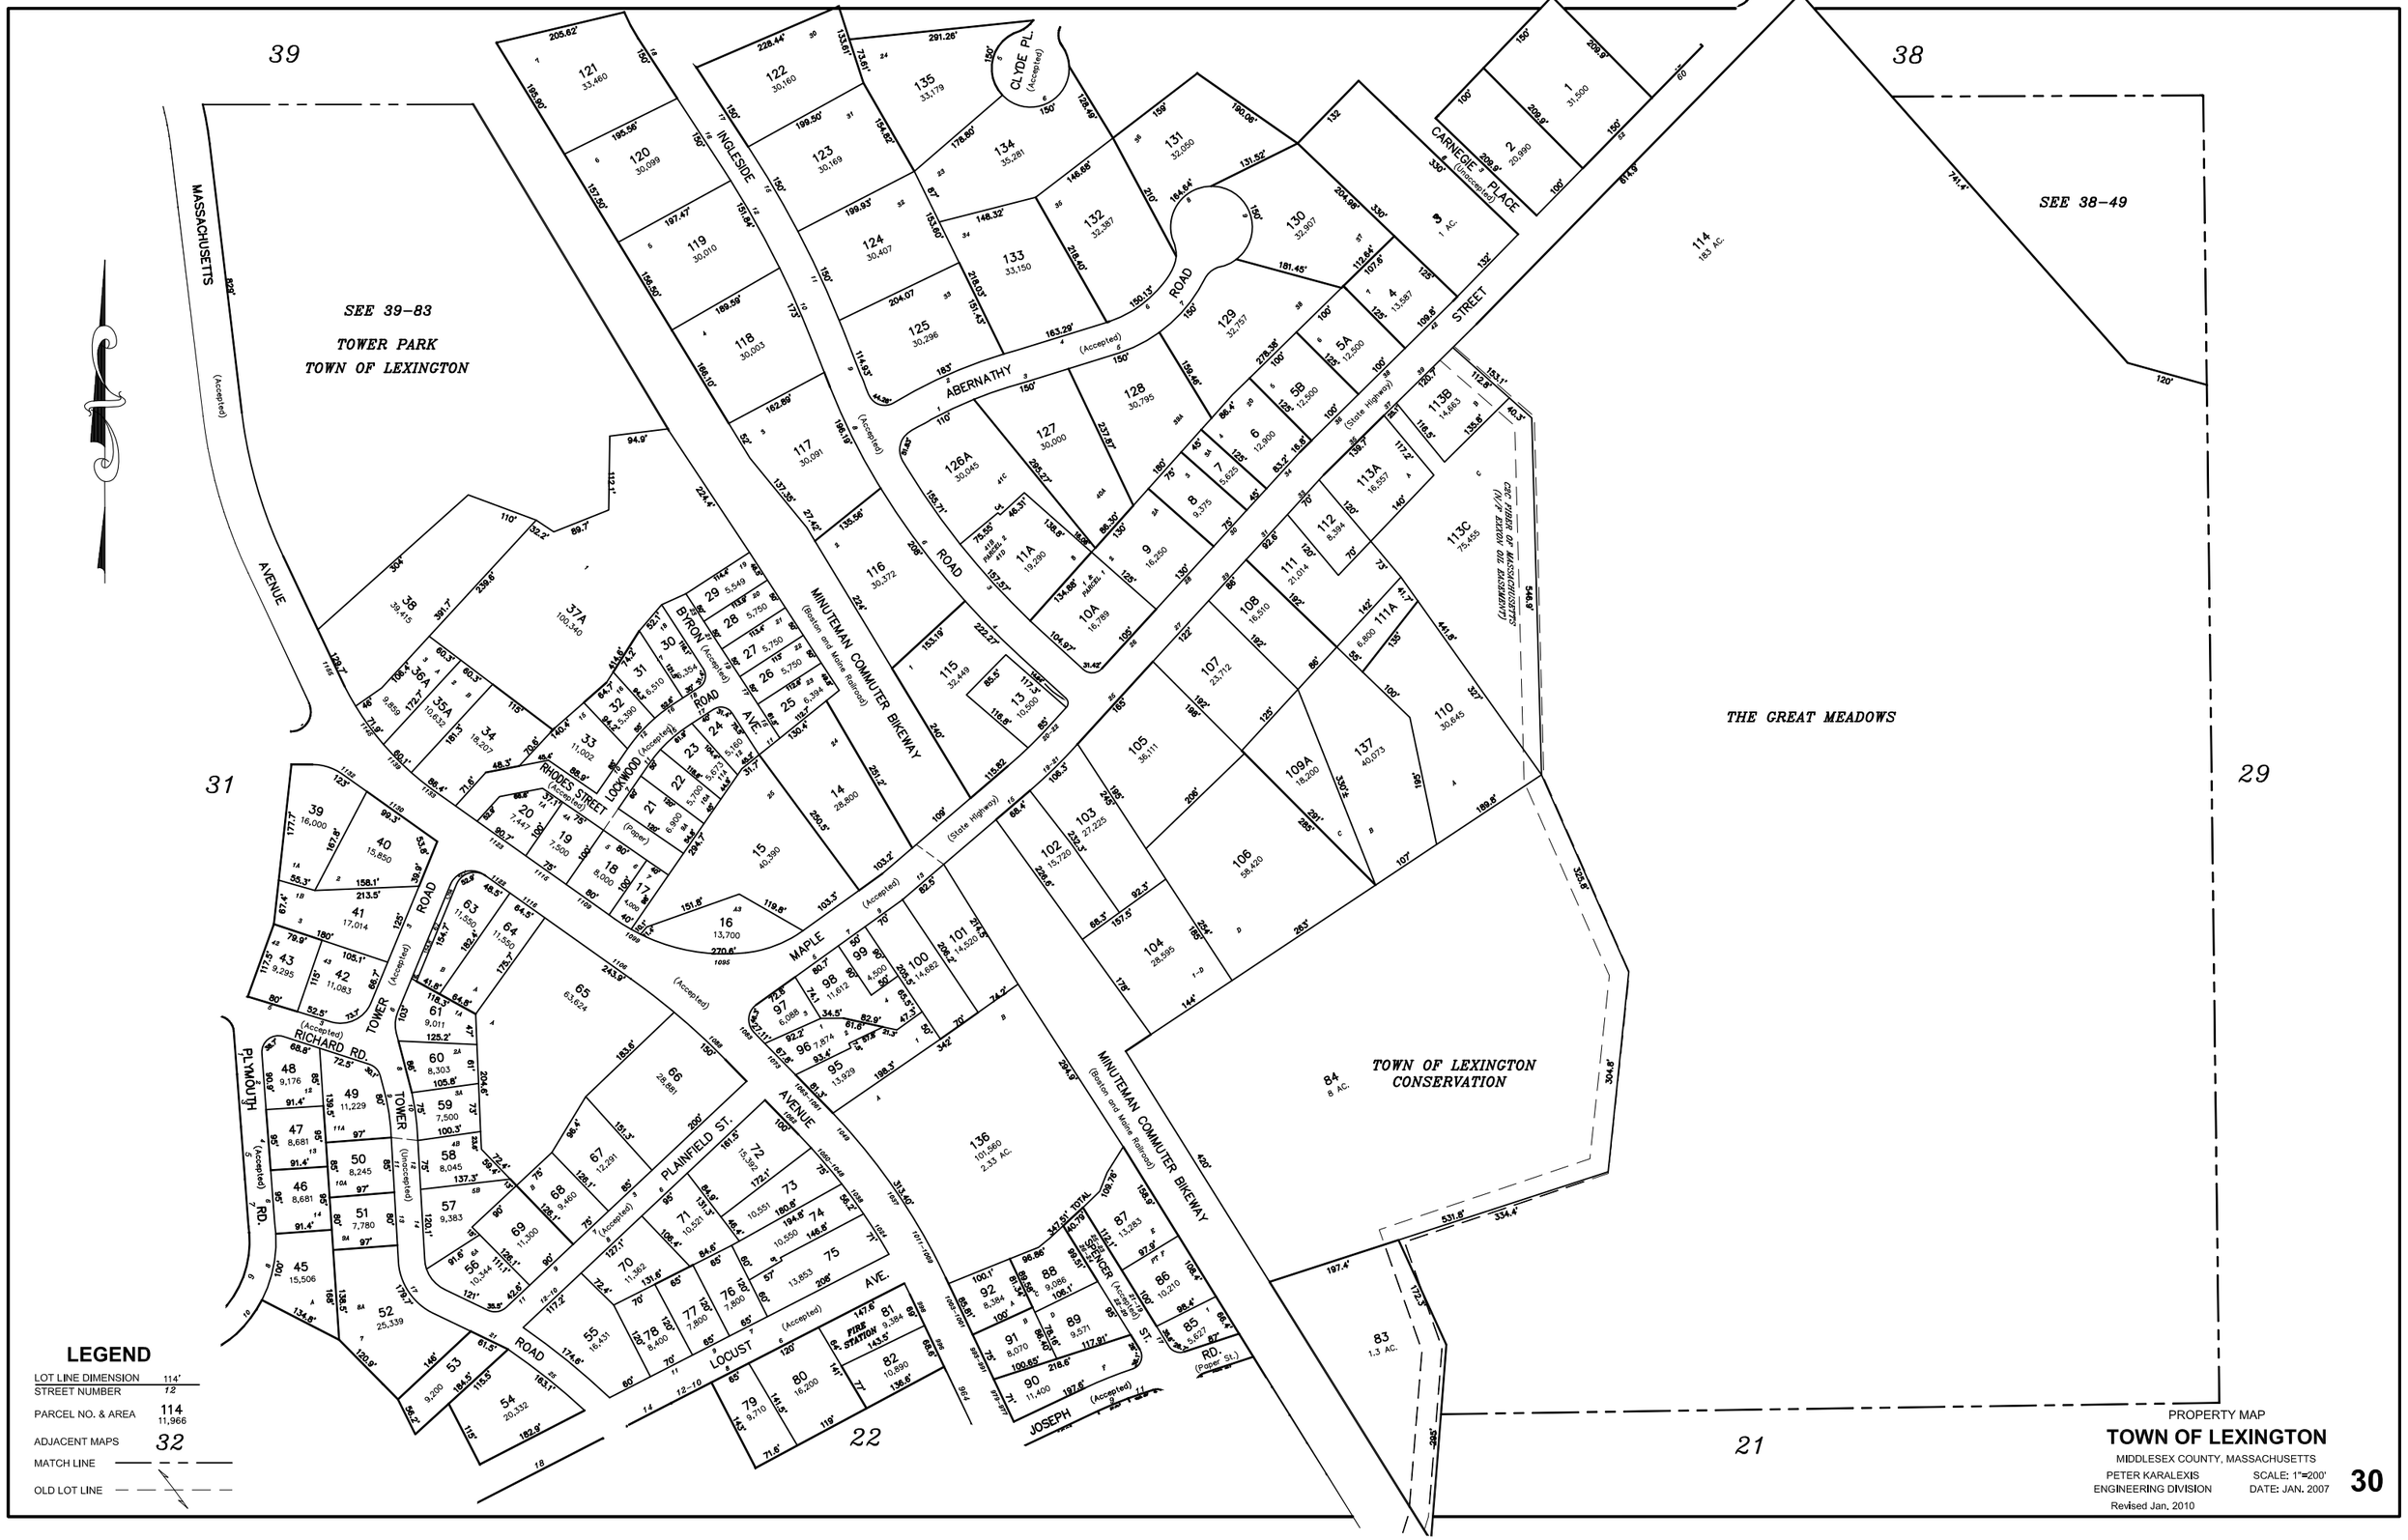

39
38
31
29
22
21
SEE 39-83
TOWER PARK
TOWN OF LEXINGTON
SEE 38-49
THE GREAT MEADOWS
TOWN OF LEXINGTON
CONSERVATION
MASSACHUSETTS
AVENUE
INGLESIDE
ABERNATHY
ROAD
CLYDE PL.
CARNEGIE PLACE
STREET
MINUTEMAN COMMUTER BIKEWAY
(Boston and Maine Railroad)
BYRON
AVE.
RHODES STREET
LOCKWOOD
MAPLE
TOWER
RICHARD RD.
PLYMOUTH
RD.
PLAINFIELD ST.
LOCUST
AVE.
SPENCER
ST.
JOSEPH
RD.
FIRE STATION
CEC FIBER OF MASSACHUSETTS
(N/F EXXON OIL BASEMENT)
LEGEND
LOT LINE DIMENSION 114'
STREET NUMBER 12
PARCEL NO. & AREA 114 11,966
ADJACENT MAPS 32
MATCH LINE
OLD LOT LINE
PROPERTY MAP
TOWN OF LEXINGTON
MIDDLESEX COUNTY, MASSACHUSETTS
PETER KARALEXIS
ENGINEERING DIVISION
SCALE: 1"=200'
DATE: JAN. 2007
Revised Jan. 2010
30