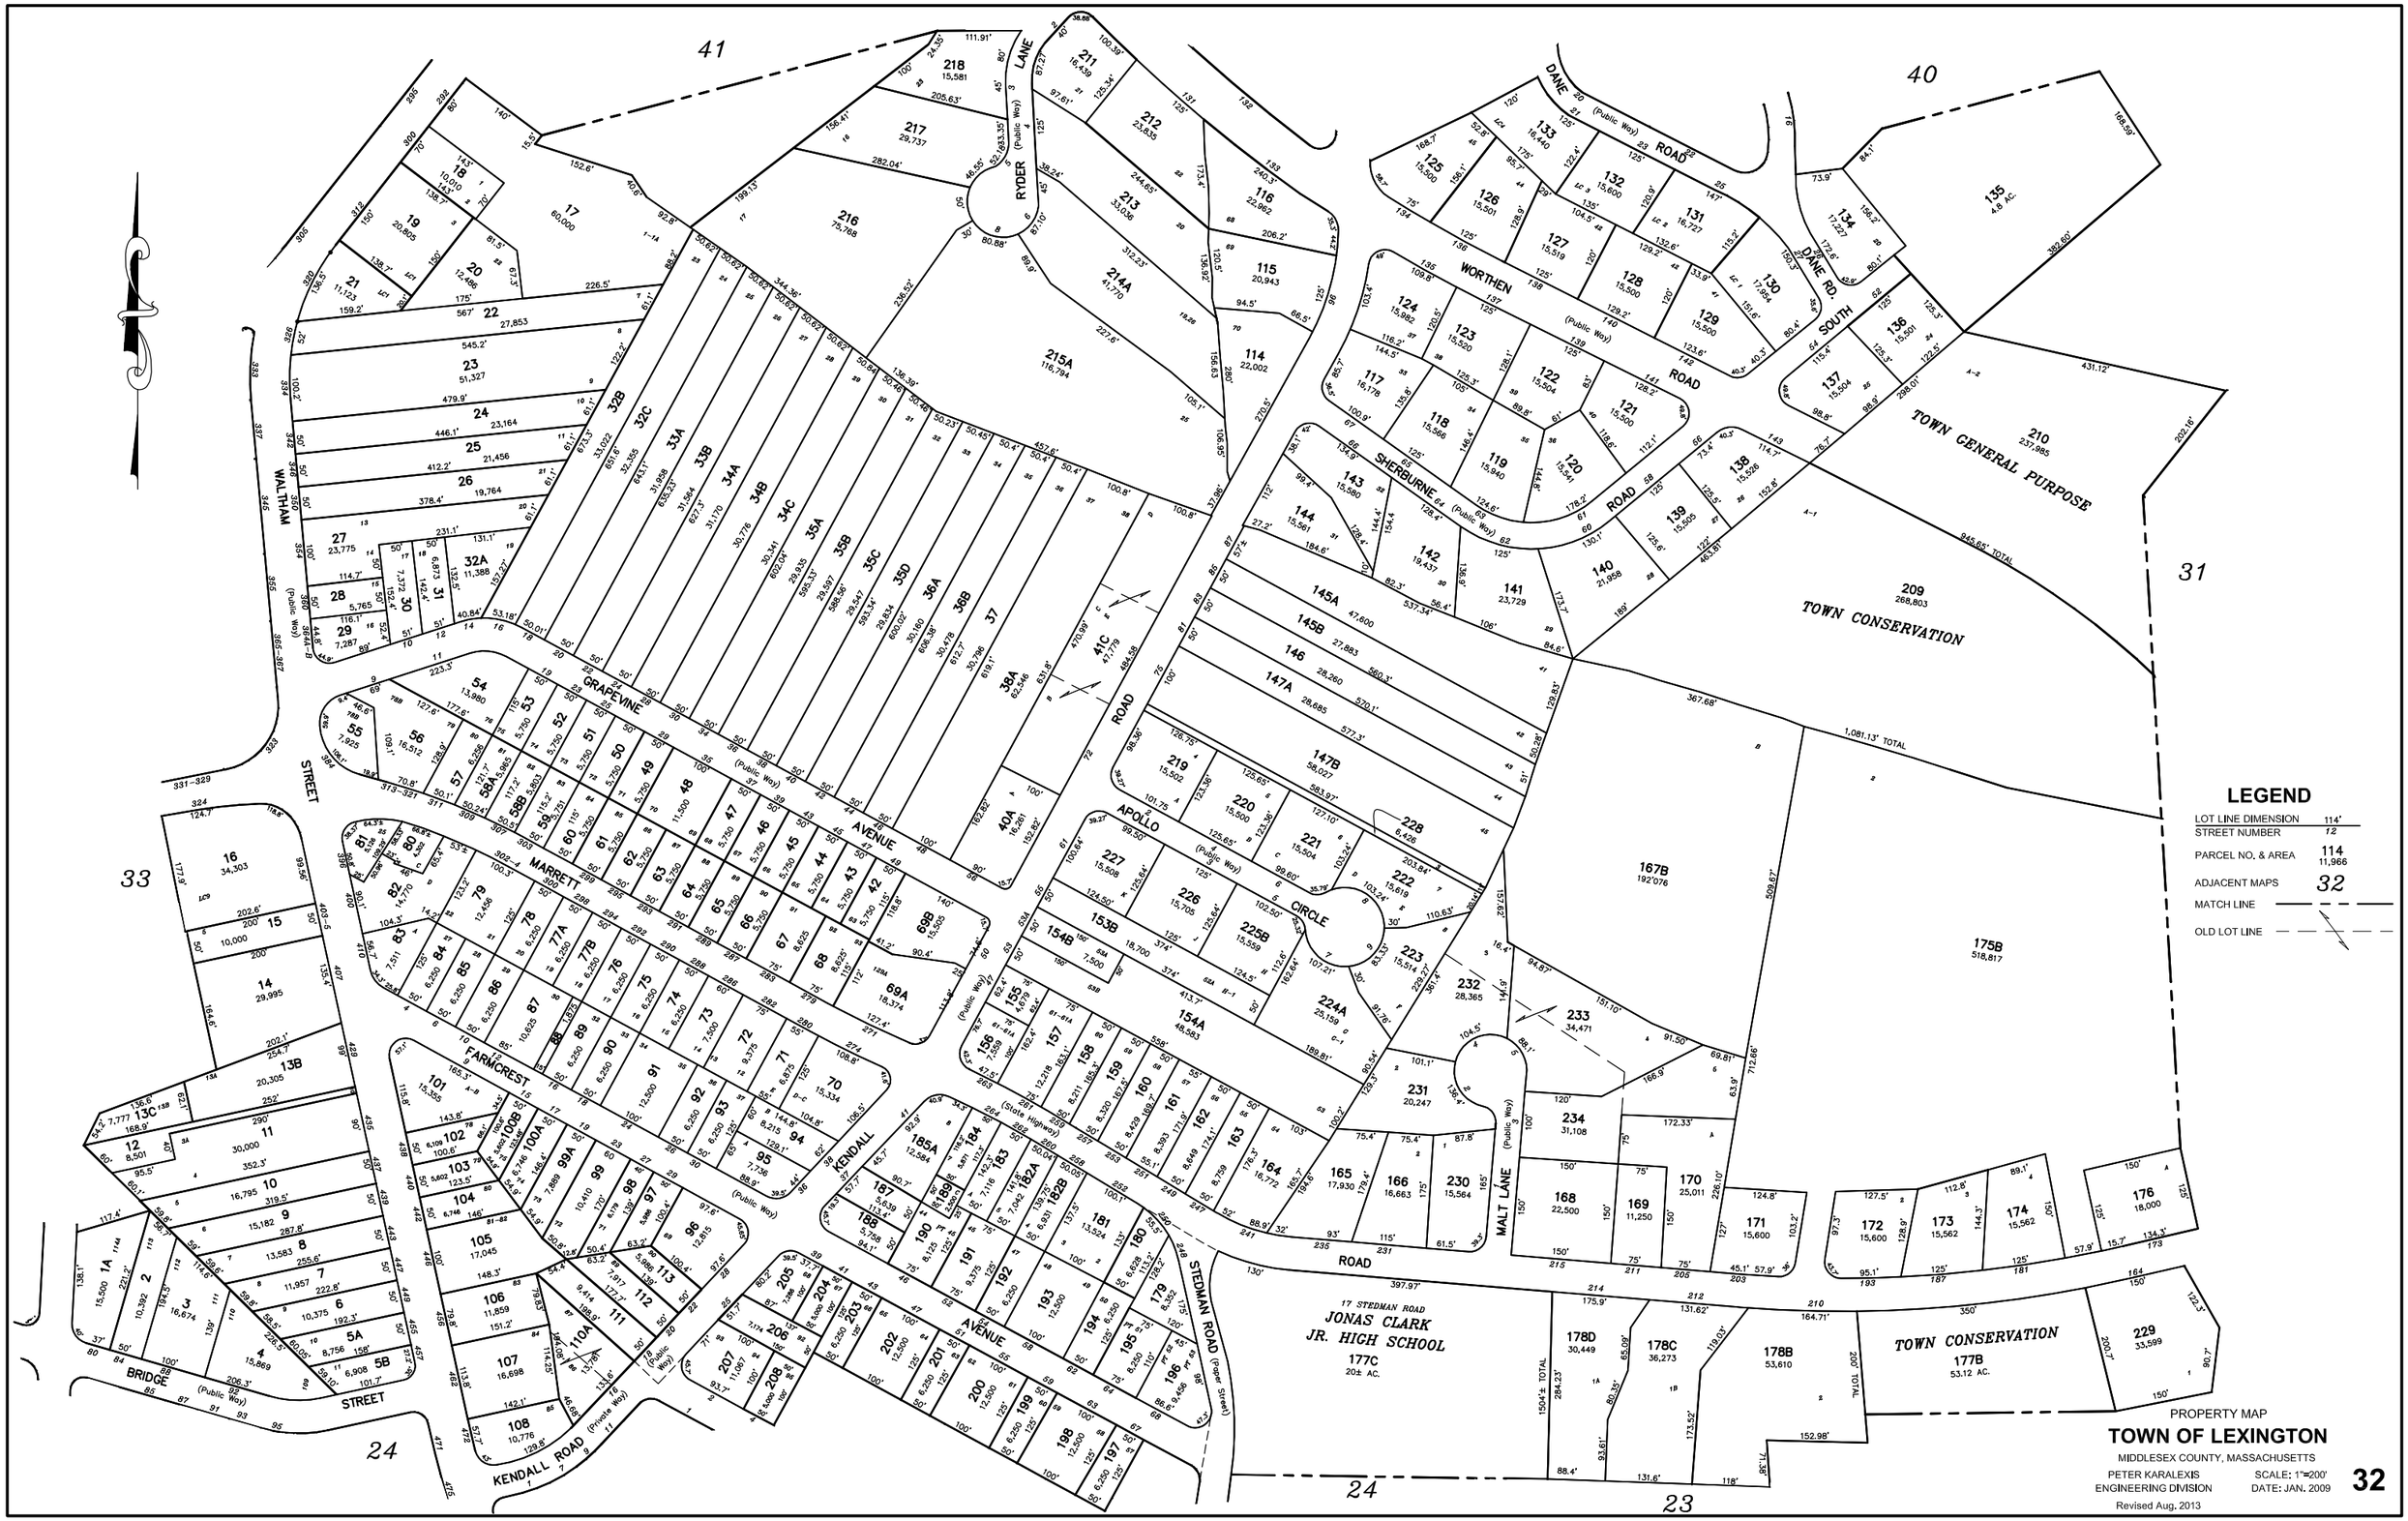
41
40
31
33
32
24
23
LEGEND
LOT LINE DIMENSION 114'
STREET NUMBER 12
PARCEL NO. & AREA 114 11,966
ADJACENT MAPS 32
MATCH LINE
OLD LOT LINE
TOWN GENERAL PURPOSE
TOWN CONSERVATION
17 STEDMAN ROAD
JONAS CLARK JR. HIGH SCHOOL
177C
20± AC.
TOWN CONSERVATION
177B
53.12 AC.
WALTHAM STREET
GRAPEVINE AVENUE
MARRETT ROAD
FARMCREST AVENUE
KENDALL ROAD
BRIDGE STREET
STEDMAN ROAD
MALT LANE
APOLLO CIRCLE
SHERBURNE ROAD
WORTHEN ROAD
DANE ROAD
DANE SOUTH ROAD
RYDER LANE
PROPERTY MAP
TOWN OF LEXINGTON
MIDDLESEX COUNTY, MASSACHUSETTS
PETER KARALEXIS
ENGINEERING DIVISION
SCALE: 1"=200'
DATE: JAN. 2009
Revised Aug. 2013
32