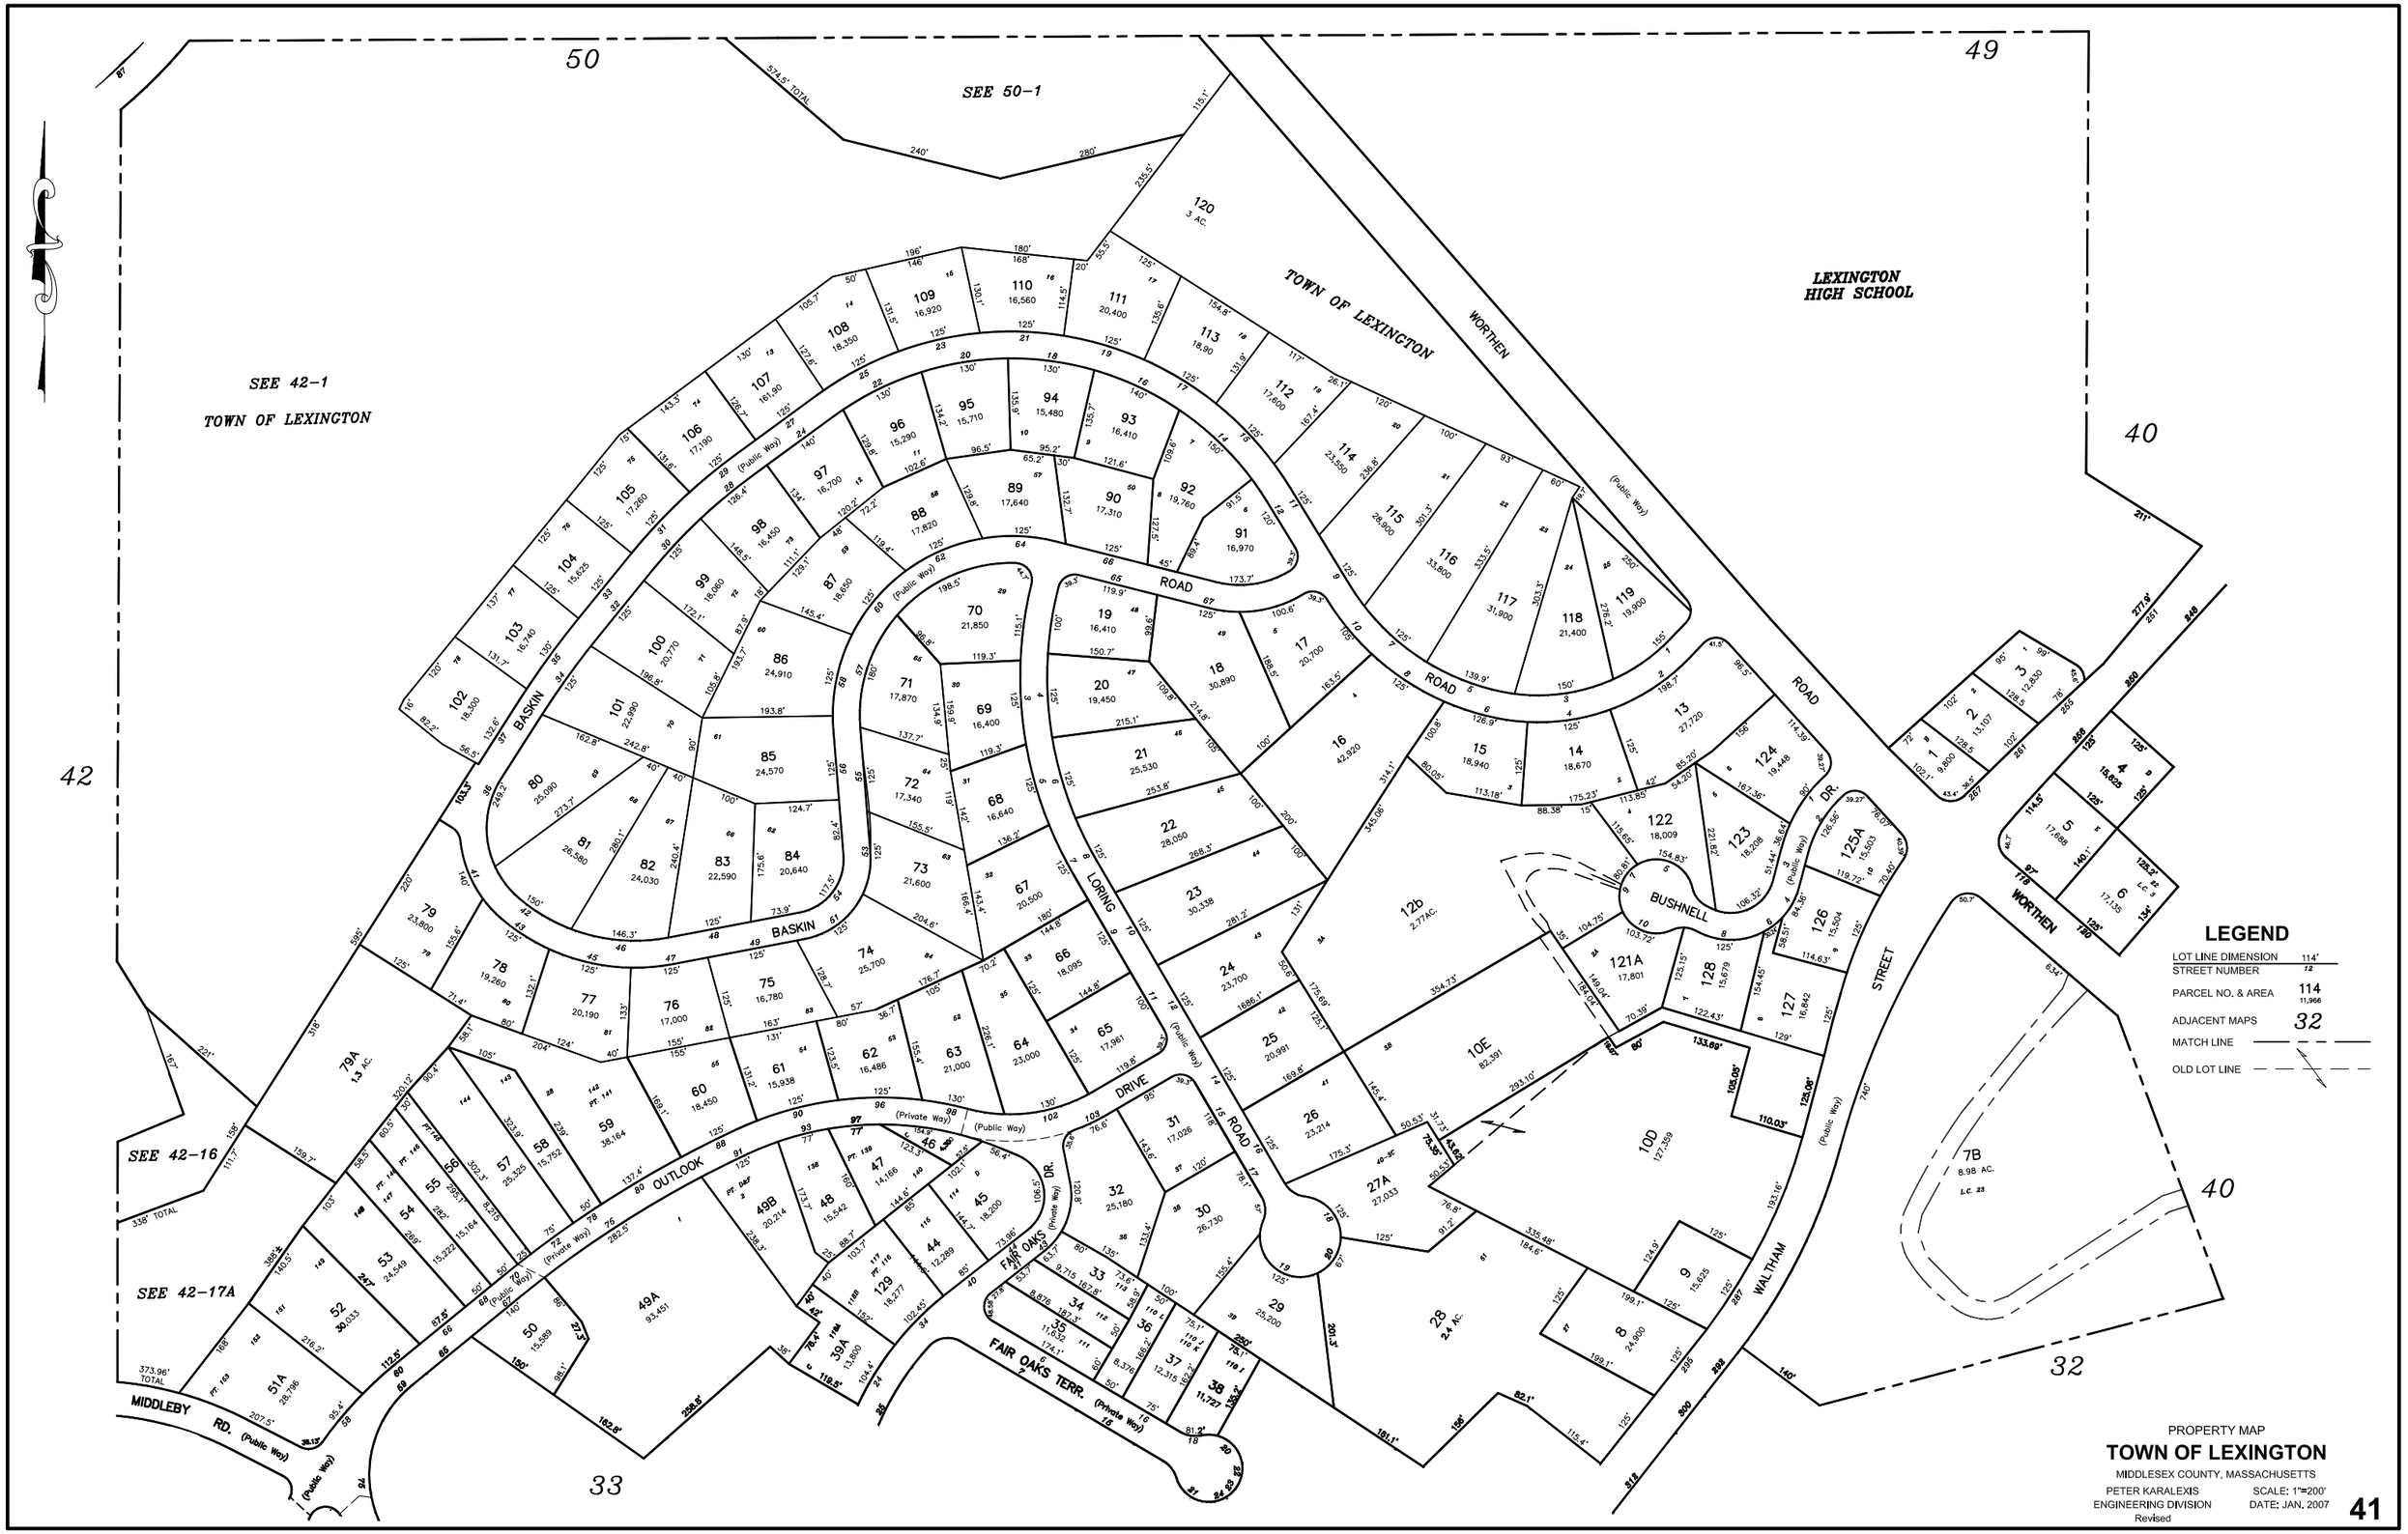
SEE 50-1
SEE 42-1
TOWN OF LEXINGTON
LEXINGTON HIGH SCHOOL
SEE 42-16
SEE 42-17A
BASKIN ROAD
LORING ROAD
WORTHEN ROAD
BUSHNELL DR.
WALTHAM STREET
OUTLOOK DRIVE
FAIR OAKS DR.
FAIR OAKS TERR.
MIDDLEBY RD.
LEGEND
LOT LINE DIMENSION 114'
STREET NUMBER 12
PARCEL NO. & AREA 114 11,966
ADJACENT MAPS 32
MATCH LINE
OLD LOT LINE
PROPERTY MAP
TOWN OF LEXINGTON
MIDDLESEX COUNTY, MASSACHUSETTS
PETER KARALEXIS
ENGINEERING DIVISION
Revised
SCALE: 1"=200'
DATE: JAN. 2007
41