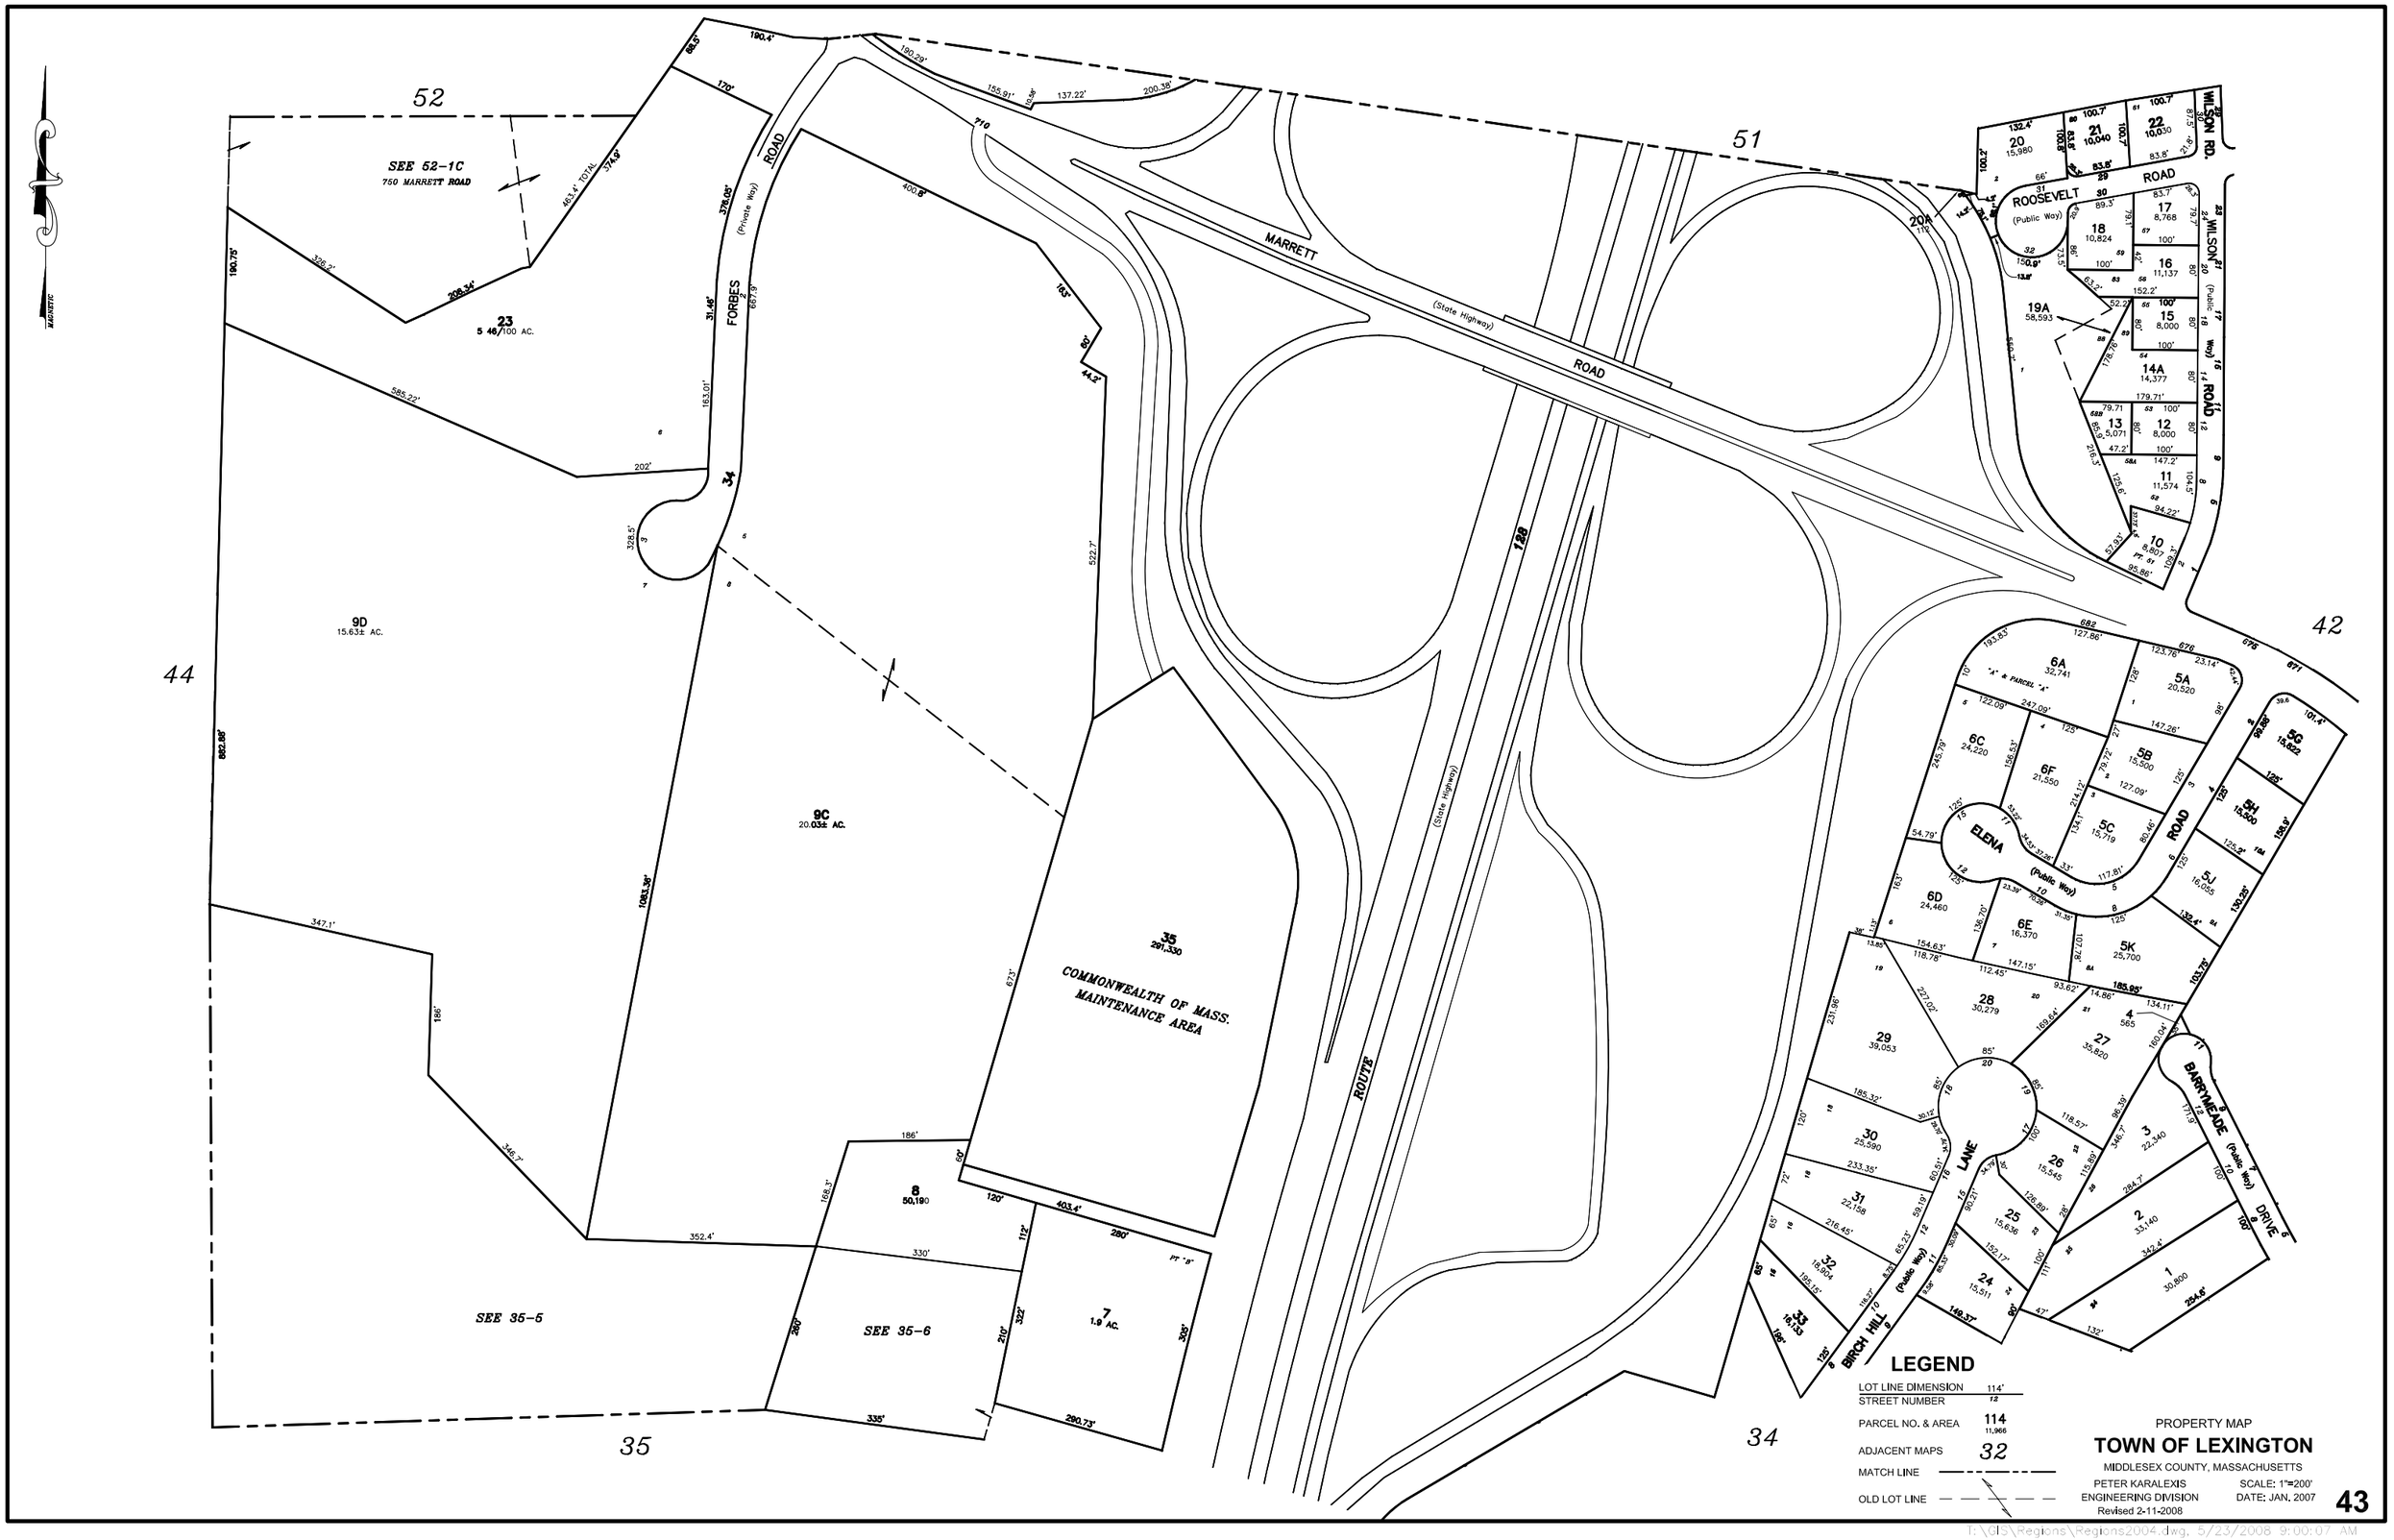
52
51
44
42
35
34
SEE 52-1C
750 MARRETT ROAD
23
5 46/100 AC.
9D
15.63± AC.
9C
20.03± AC.
35
291,330
COMMONWEALTH OF MASS.
MAINTENANCE AREA
8
50,190
7
1.9 AC.
SEE 35-5
SEE 35-6
FORBES ROAD
(Private Way)
MARRETT ROAD
(State Highway)
ROUTE 128
(State Highway)
20A
ROOSEVELT ROAD
(Public Way)
WILSON RD.
WILSON ROAD
(Public Way)
ELENA ROAD
(Public Way)
BARRYMEADE DRIVE
(Public Way)
BIRCH HILL LANE
(Public Way)
6A
32,741
"A" & PARCEL "A"
5A
20,520
6C
24,220
6F
21,550
5B
15,500
5C
15,719
5G
15,922
5H
15,500
5J
16,035
6D
24,460
6E
16,370
5K
25,700
28
30,279
29
39,053
27
35,820
4
565
30
25,590
31
22,158
26
15,545
3
22,340
25
15,636
2
33,140
32
18,904
24
15,511
1
30,800
33
18,153
20
15,980
21
10,040
22
10,030
17
8,768
18
10,824
16
11,137
19A
58,593
15
8,000
14A
14,377
13
5,071
12
8,000
11
11,574
10
8,807
LEGEND
LOT LINE DIMENSION 114'
STREET NUMBER 12
PARCEL NO. & AREA 114 11,966
ADJACENT MAPS 32
MATCH LINE
OLD LOT LINE
PROPERTY MAP
TOWN OF LEXINGTON
MIDDLESEX COUNTY, MASSACHUSETTS
PETER KARALEXIS
ENGINEERING DIVISION
Revised 2-11-2008
SCALE: 1"=200'
DATE: JAN. 2007
43
I:\GIS\Regions\Regions2004.dwg, 5/23/2008 9:00:07 AM