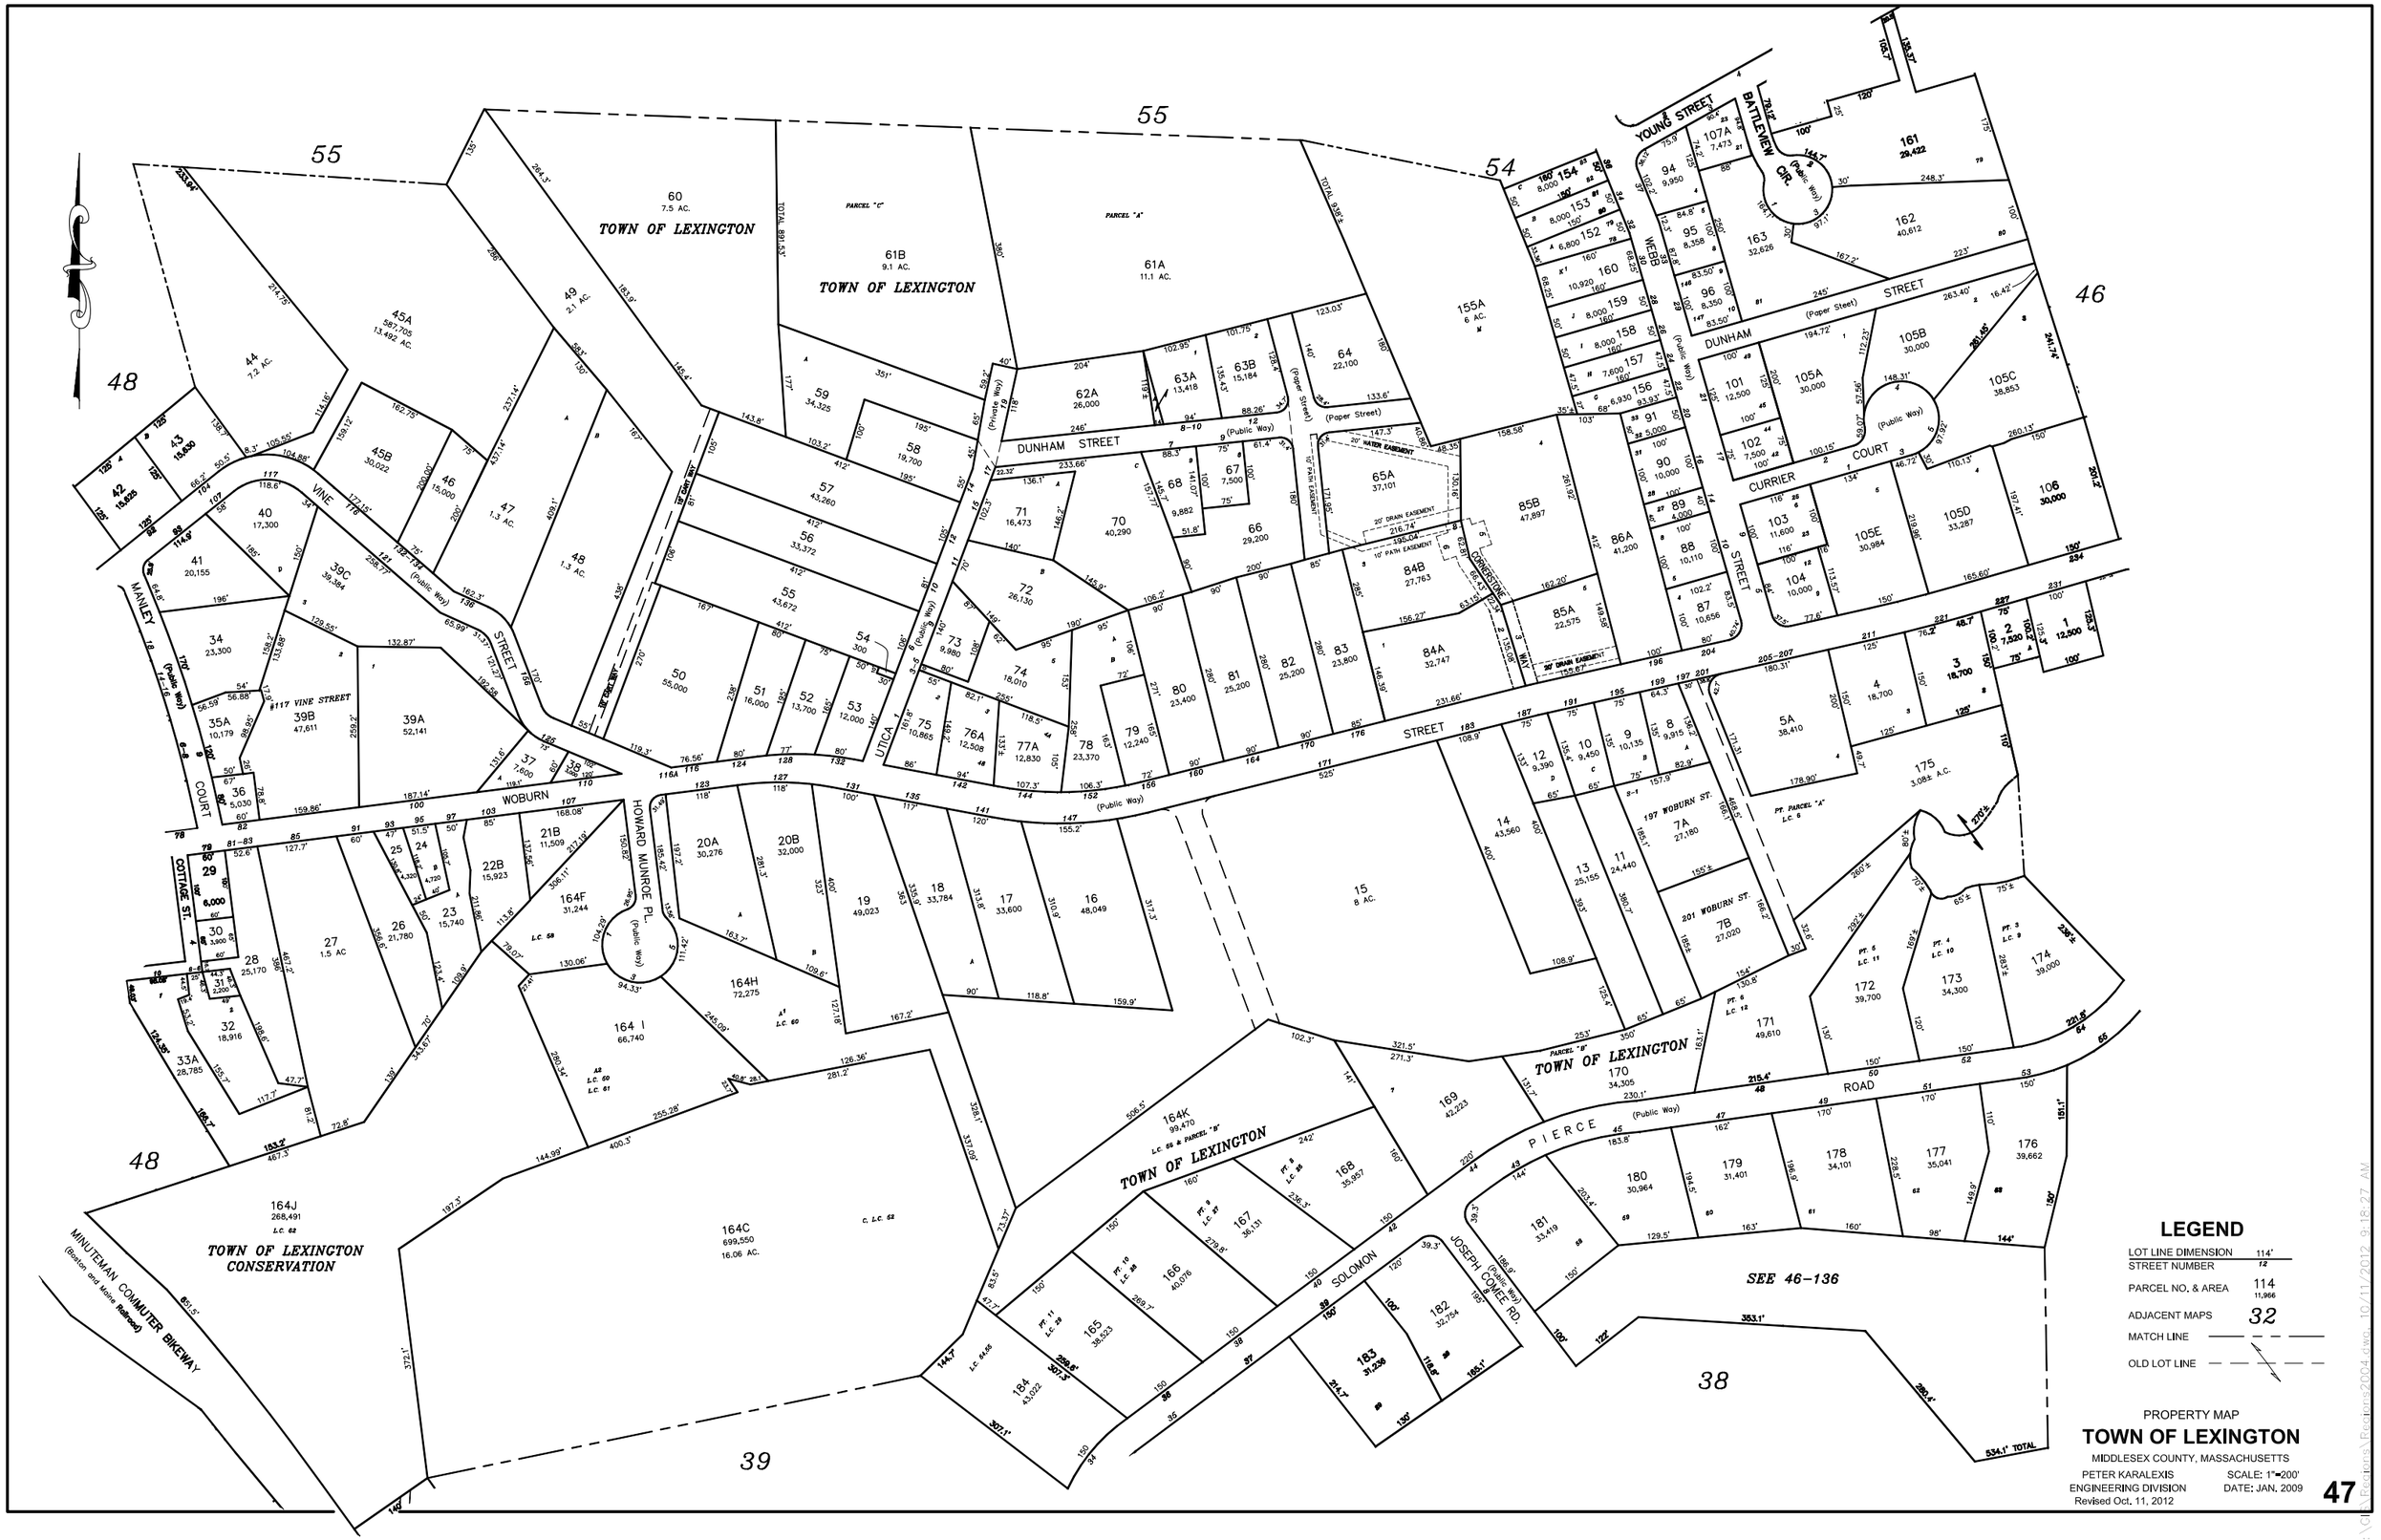

TOWN OF LEXINGTON
TOWN OF LEXINGTON CONSERVATION
MINUTEMAN COMMUTER BIKEWAY
(Boston and Maine Railroad)
DUNHAM STREET
WOBURN STREET
VINE STREET
MANLEY COURT
COTTAGE ST.
HOWARD MUNROE PL.
UTICA
CORNERSTONE WAY
YOUNG STREET
BATTLEVIEW CIR.
WEBB
CURRIER COURT
PIERCE ROAD
SOLOMON
JOSEPH COMEE RD.
SEE 46-136
LEGEND
LOT LINE DIMENSION 114'
STREET NUMBER 12
PARCEL NO. & AREA 114 11,966
ADJACENT MAPS 32
MATCH LINE
OLD LOT LINE
PROPERTY MAP
TOWN OF LEXINGTON
MIDDLESEX COUNTY, MASSACHUSETTS
PETER KARALEXIS
ENGINEERING DIVISION
Revised Oct. 11, 2012
SCALE: 1"=200'
DATE: JAN. 2009
47