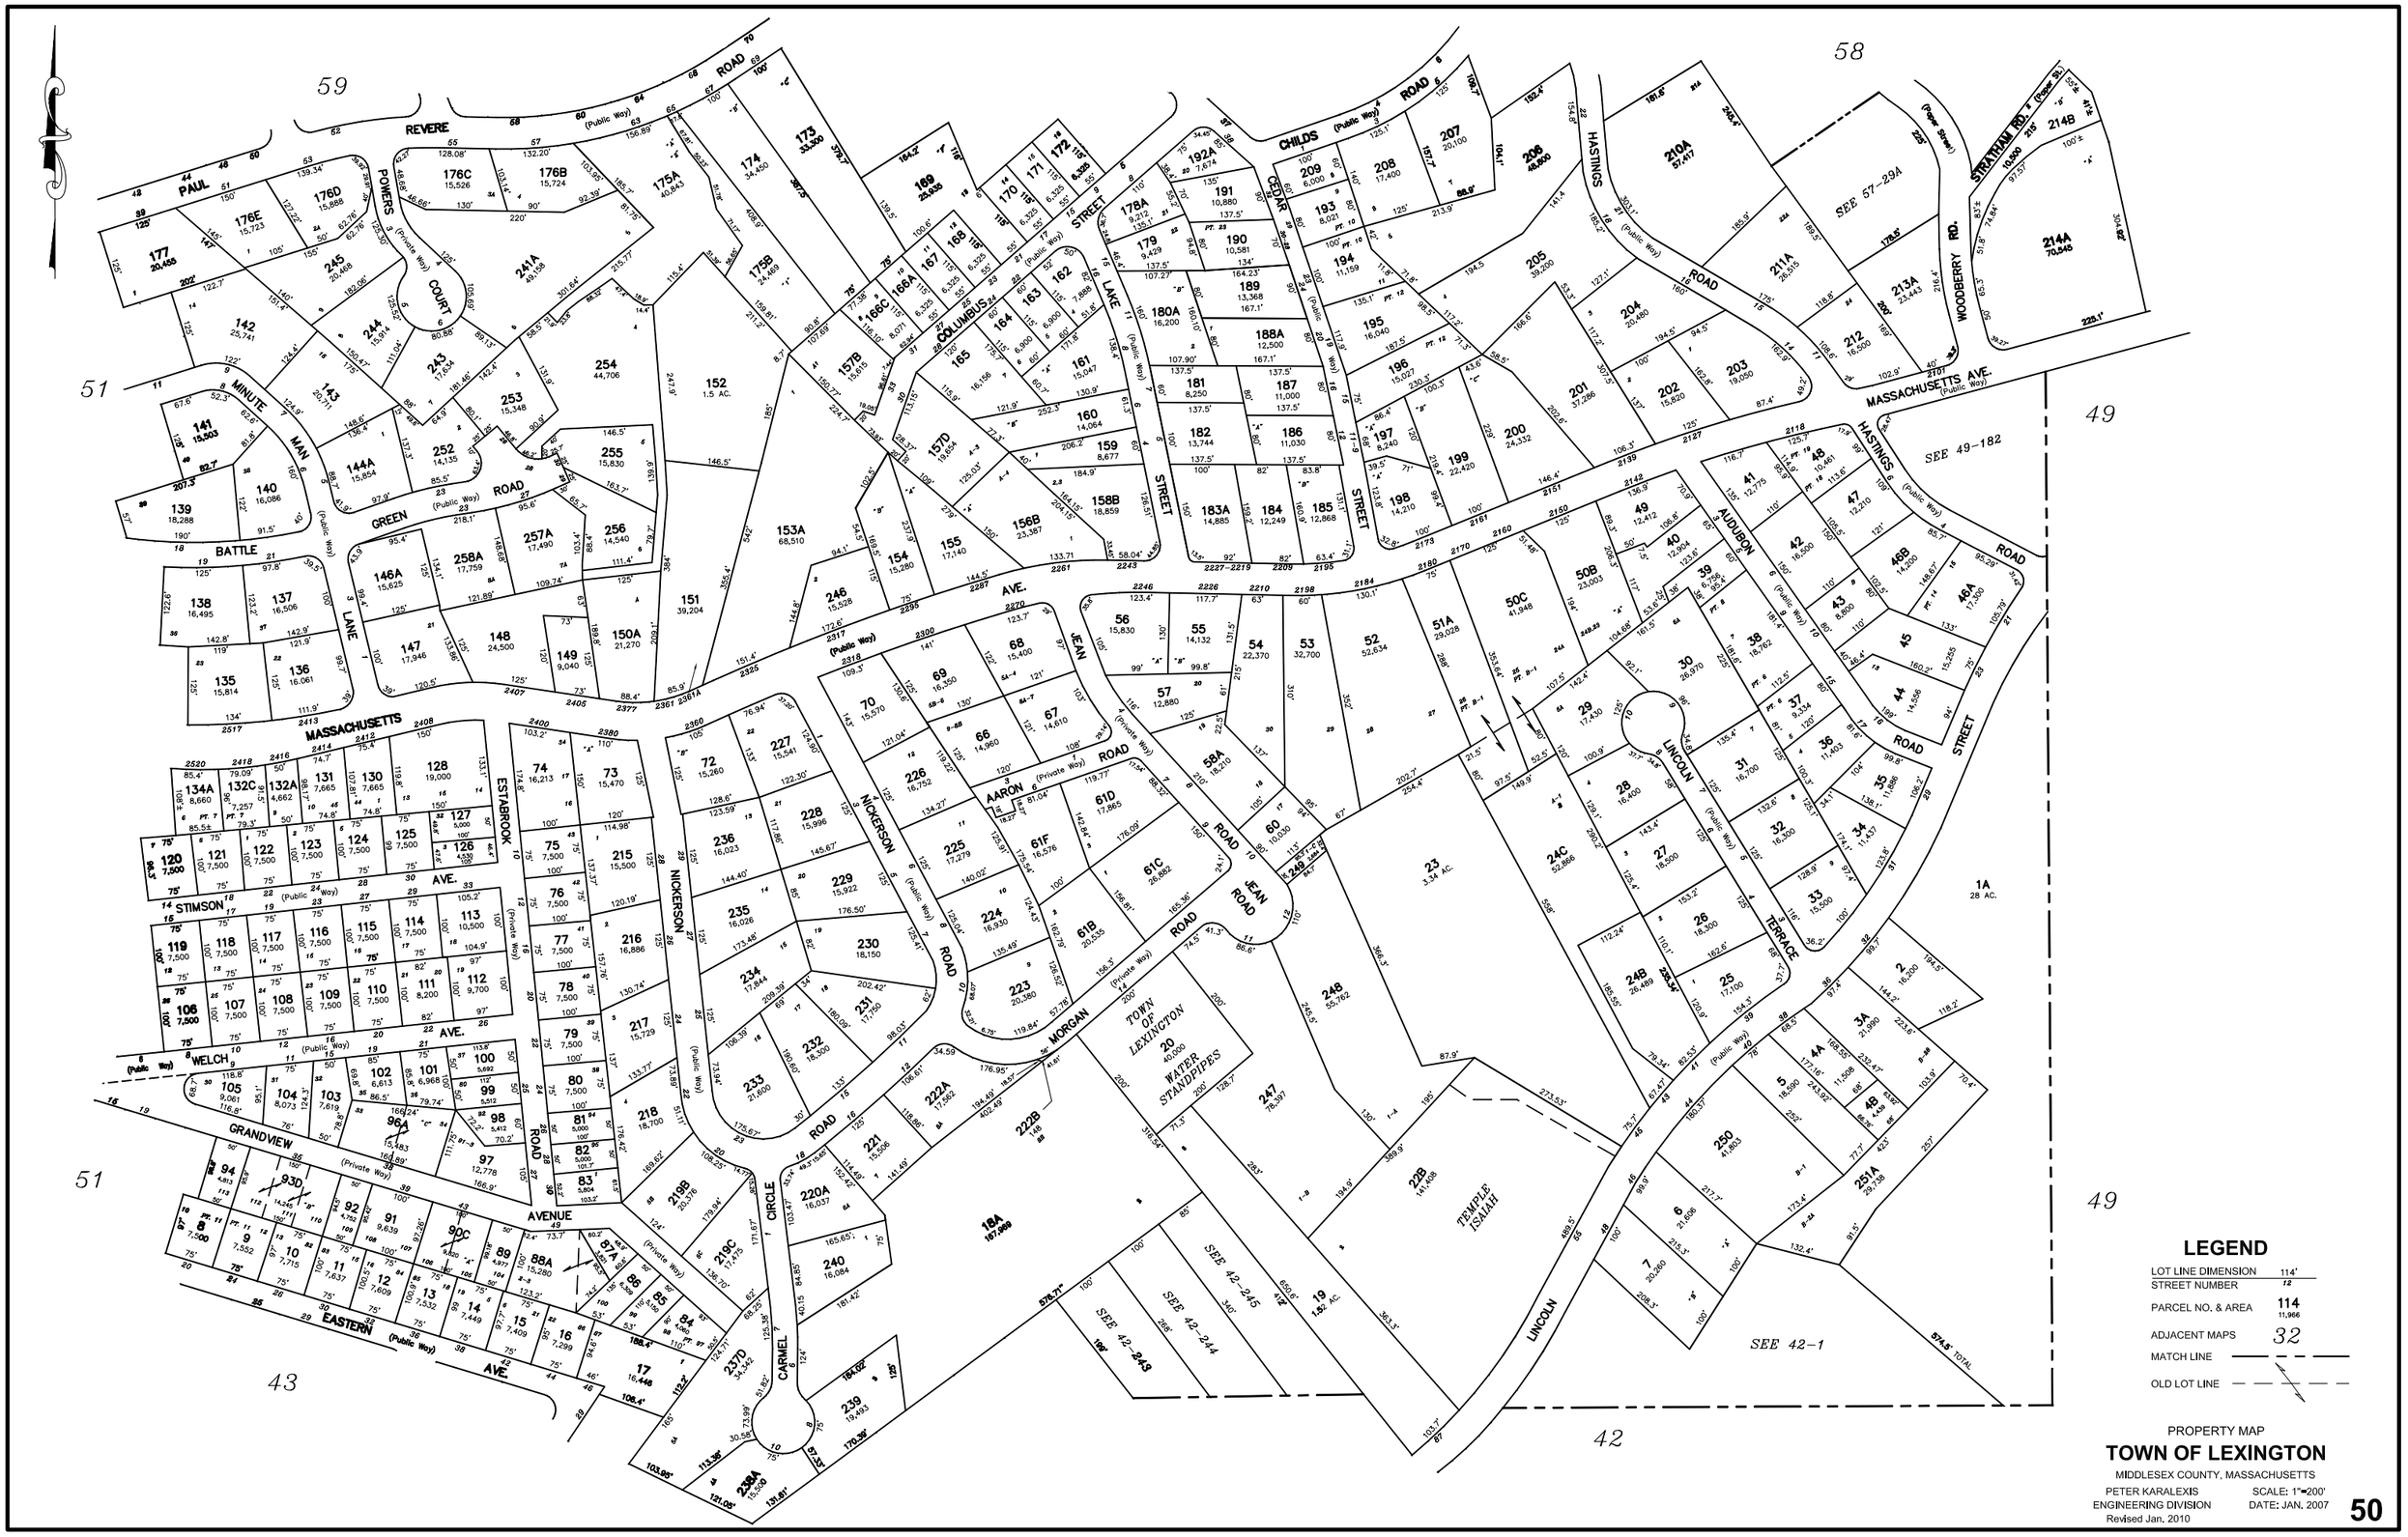
LEGEND
LOT LINE DIMENSION 114'
STREET NUMBER 12
PARCEL NO. & AREA 114 11,966
ADJACENT MAPS 32
MATCH LINE
OLD LOT LINE
PROPERTY MAP
TOWN OF LEXINGTON
MIDDLESEX COUNTY, MASSACHUSETTS
PETER KARALEXIS
ENGINEERING DIVISION
Revised Jan. 2010
SCALE: 1"=200'
DATE: JAN. 2007
50
TOWN OF LEXINGTON WATER STANDPIPES
TEMPLE ISAIAH
SEE 57-29A
SEE 49-182
SEE 42-1
SEE 42-243
SEE 42-245
SEE 42-244
REVERE ROAD
PAUL ROAD
POWERS COURT
MINUTE MAN LANE
BATTLE ROAD
GREEN ROAD
MASSACHUSETTS AVE.
ESTABROOK ROAD
STIMSON AVE.
WELCH AVE.
GRANDVIEW AVENUE
EASTERN AVE.
NICKERSON ROAD
COLUMBUS ROAD
LAKE STREET
CHILDS ROAD
CEDAR STREET
HASTINGS ROAD
AARON ROAD
JEAN ROAD
MORGAN ROAD
CARMEL CIRCLE
AUDUBON ROAD
LINCOLN STREET
LINCOLN TERRACE
WOODBERRY RD.
STRATHAM RD.
58
59
51
49
43
42