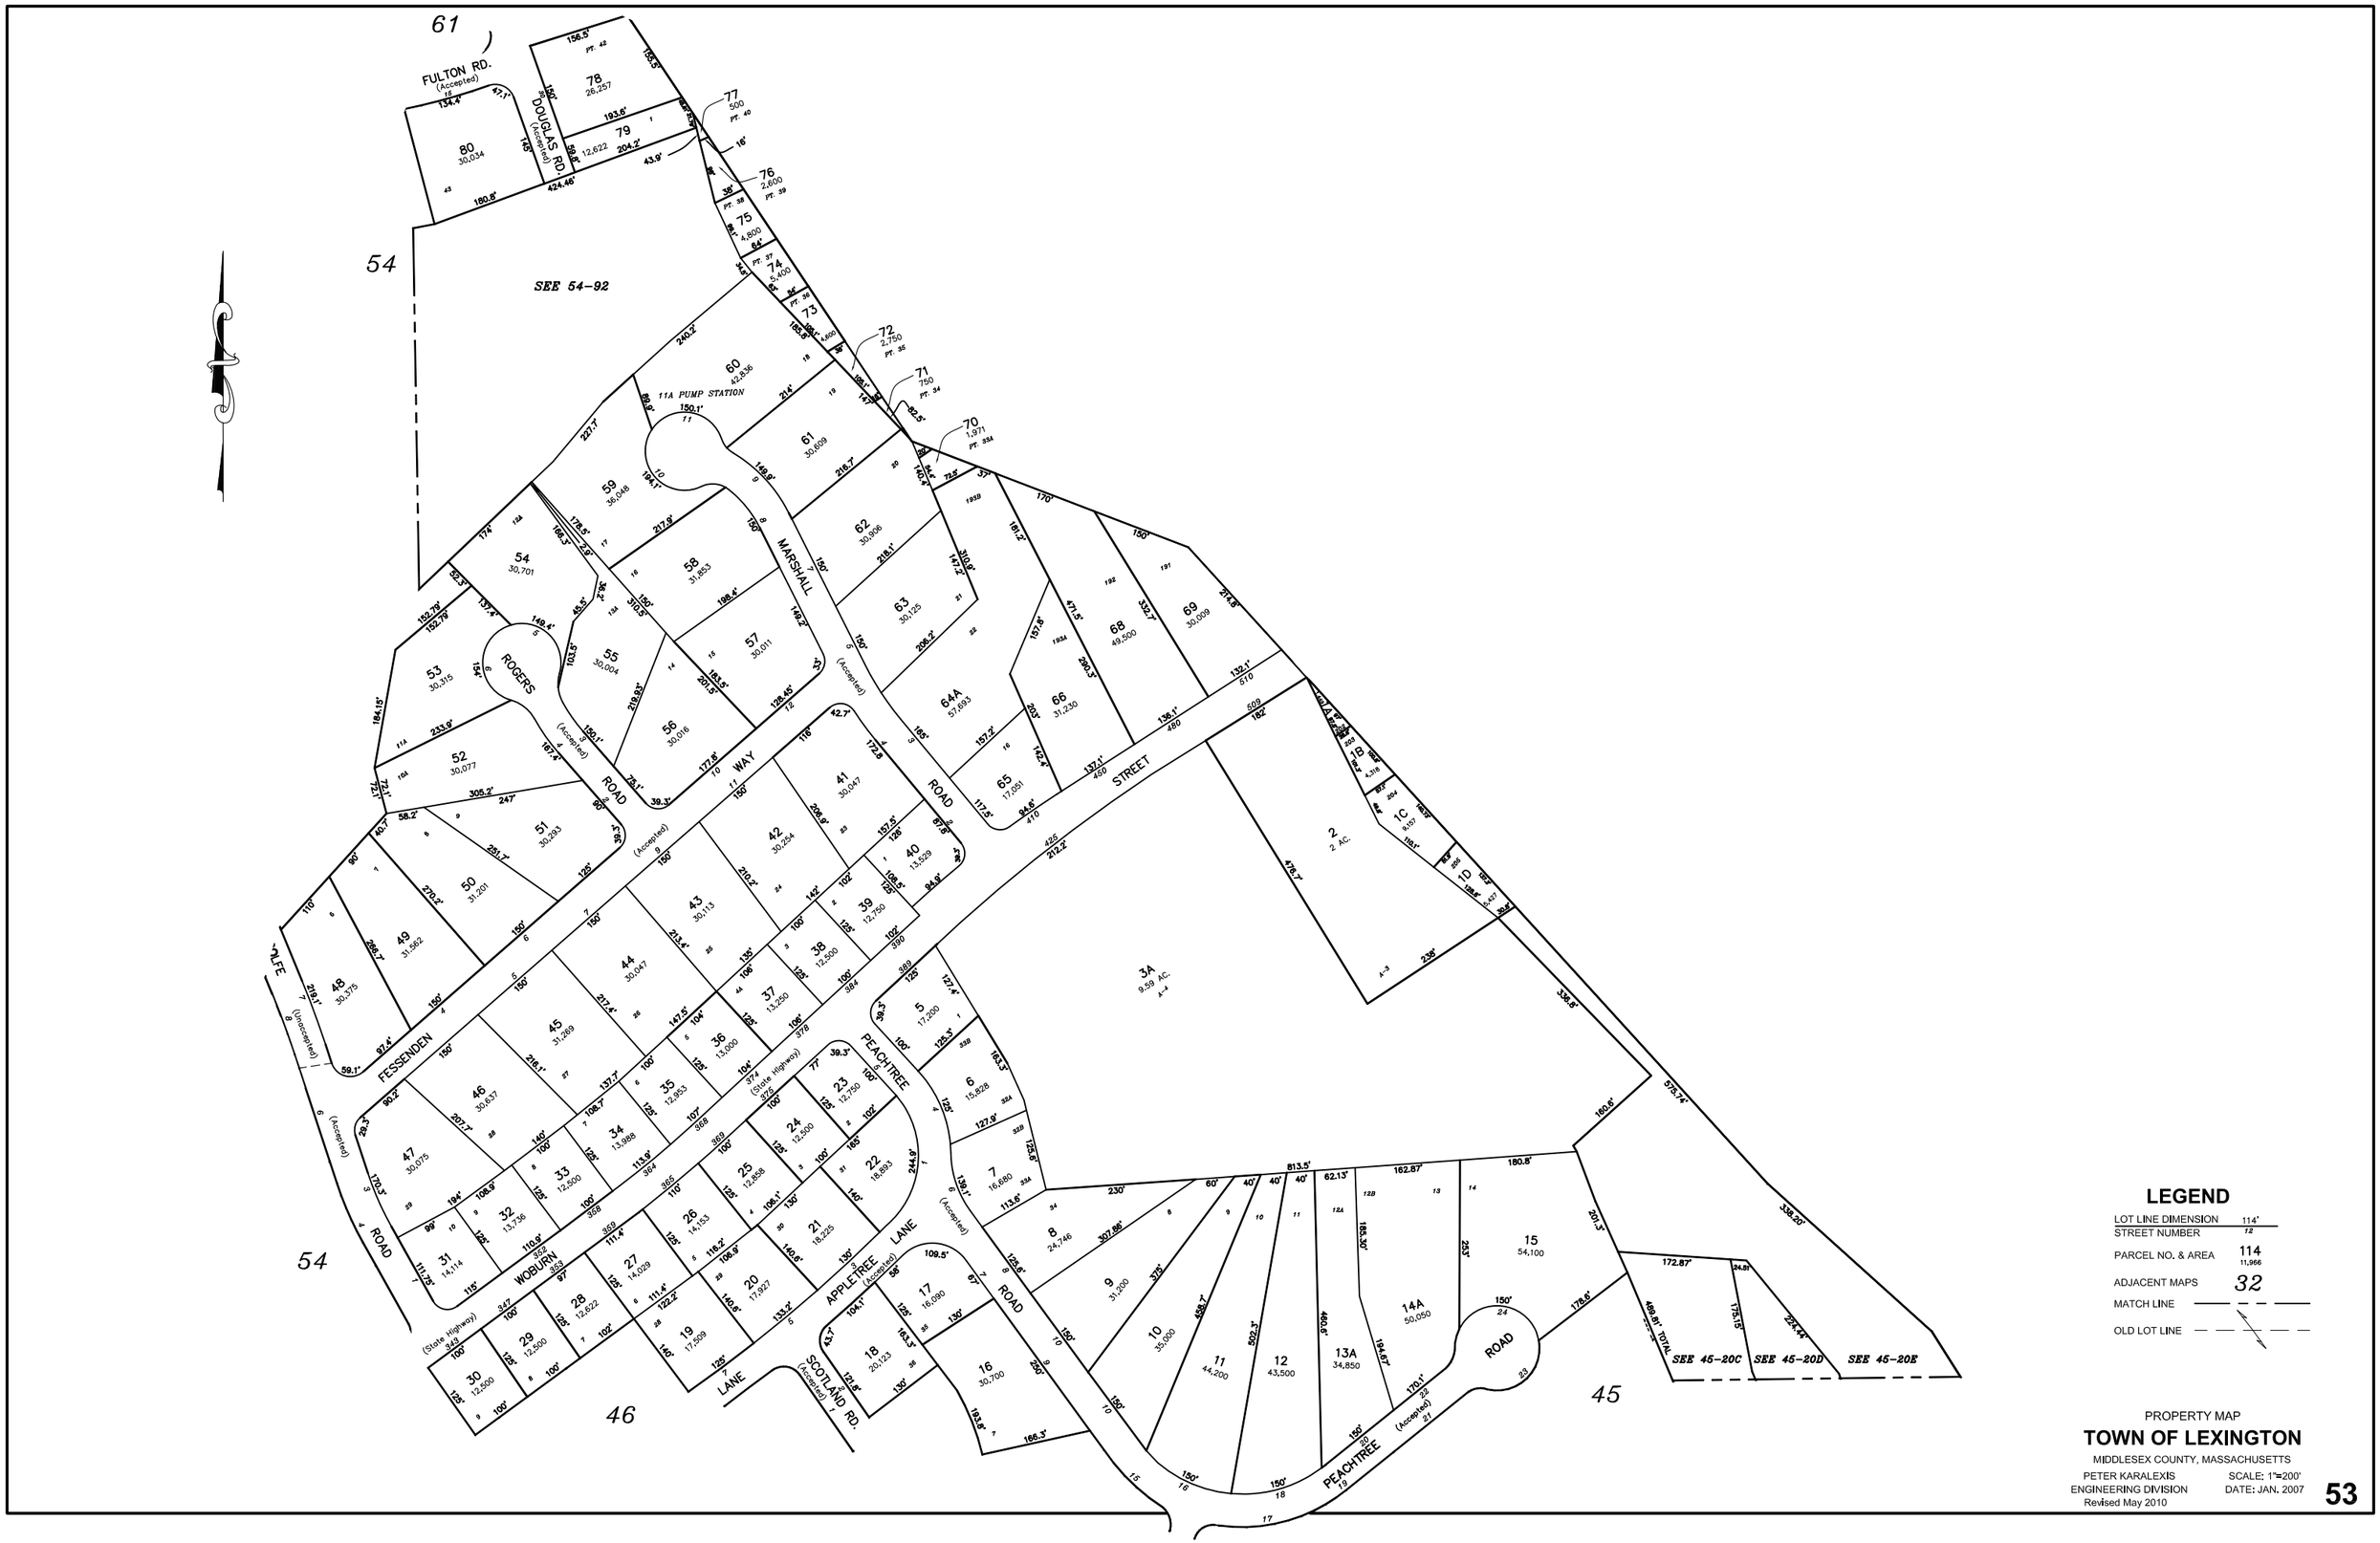
61
54
46
45
FULTON RD.
(Accepted)
DOUGLAS RD.
(Accepted)
SEE 54-92
11A PUMP STATION
MARSHALL
ROGERS
ROAD
(Accepted)
WAY
(Accepted)
STREET
FESSENDEN
ROAD
(Accepted)
PEACHTREE
(State Highway)
WOBURN
(State Highway)
APPLETREE
LANE
(Accepted)
SCOTLAND RD.
(Accepted)
LANE
ROAD
(Accepted)
PEACHTREE
(Accepted)
ROAD
SEE 45-20C
SEE 45-20D
SEE 45-20E
LEGEND
LOT LINE DIMENSION 114'
STREET NUMBER 12
PARCEL NO. & AREA 114 11,966
ADJACENT MAPS 32
MATCH LINE
OLD LOT LINE
PROPERTY MAP
TOWN OF LEXINGTON
MIDDLESEX COUNTY, MASSACHUSETTS
PETER KARALEXIS
ENGINEERING DIVISION
Revised May 2010
SCALE: 1"=200'
DATE: JAN. 2007
53