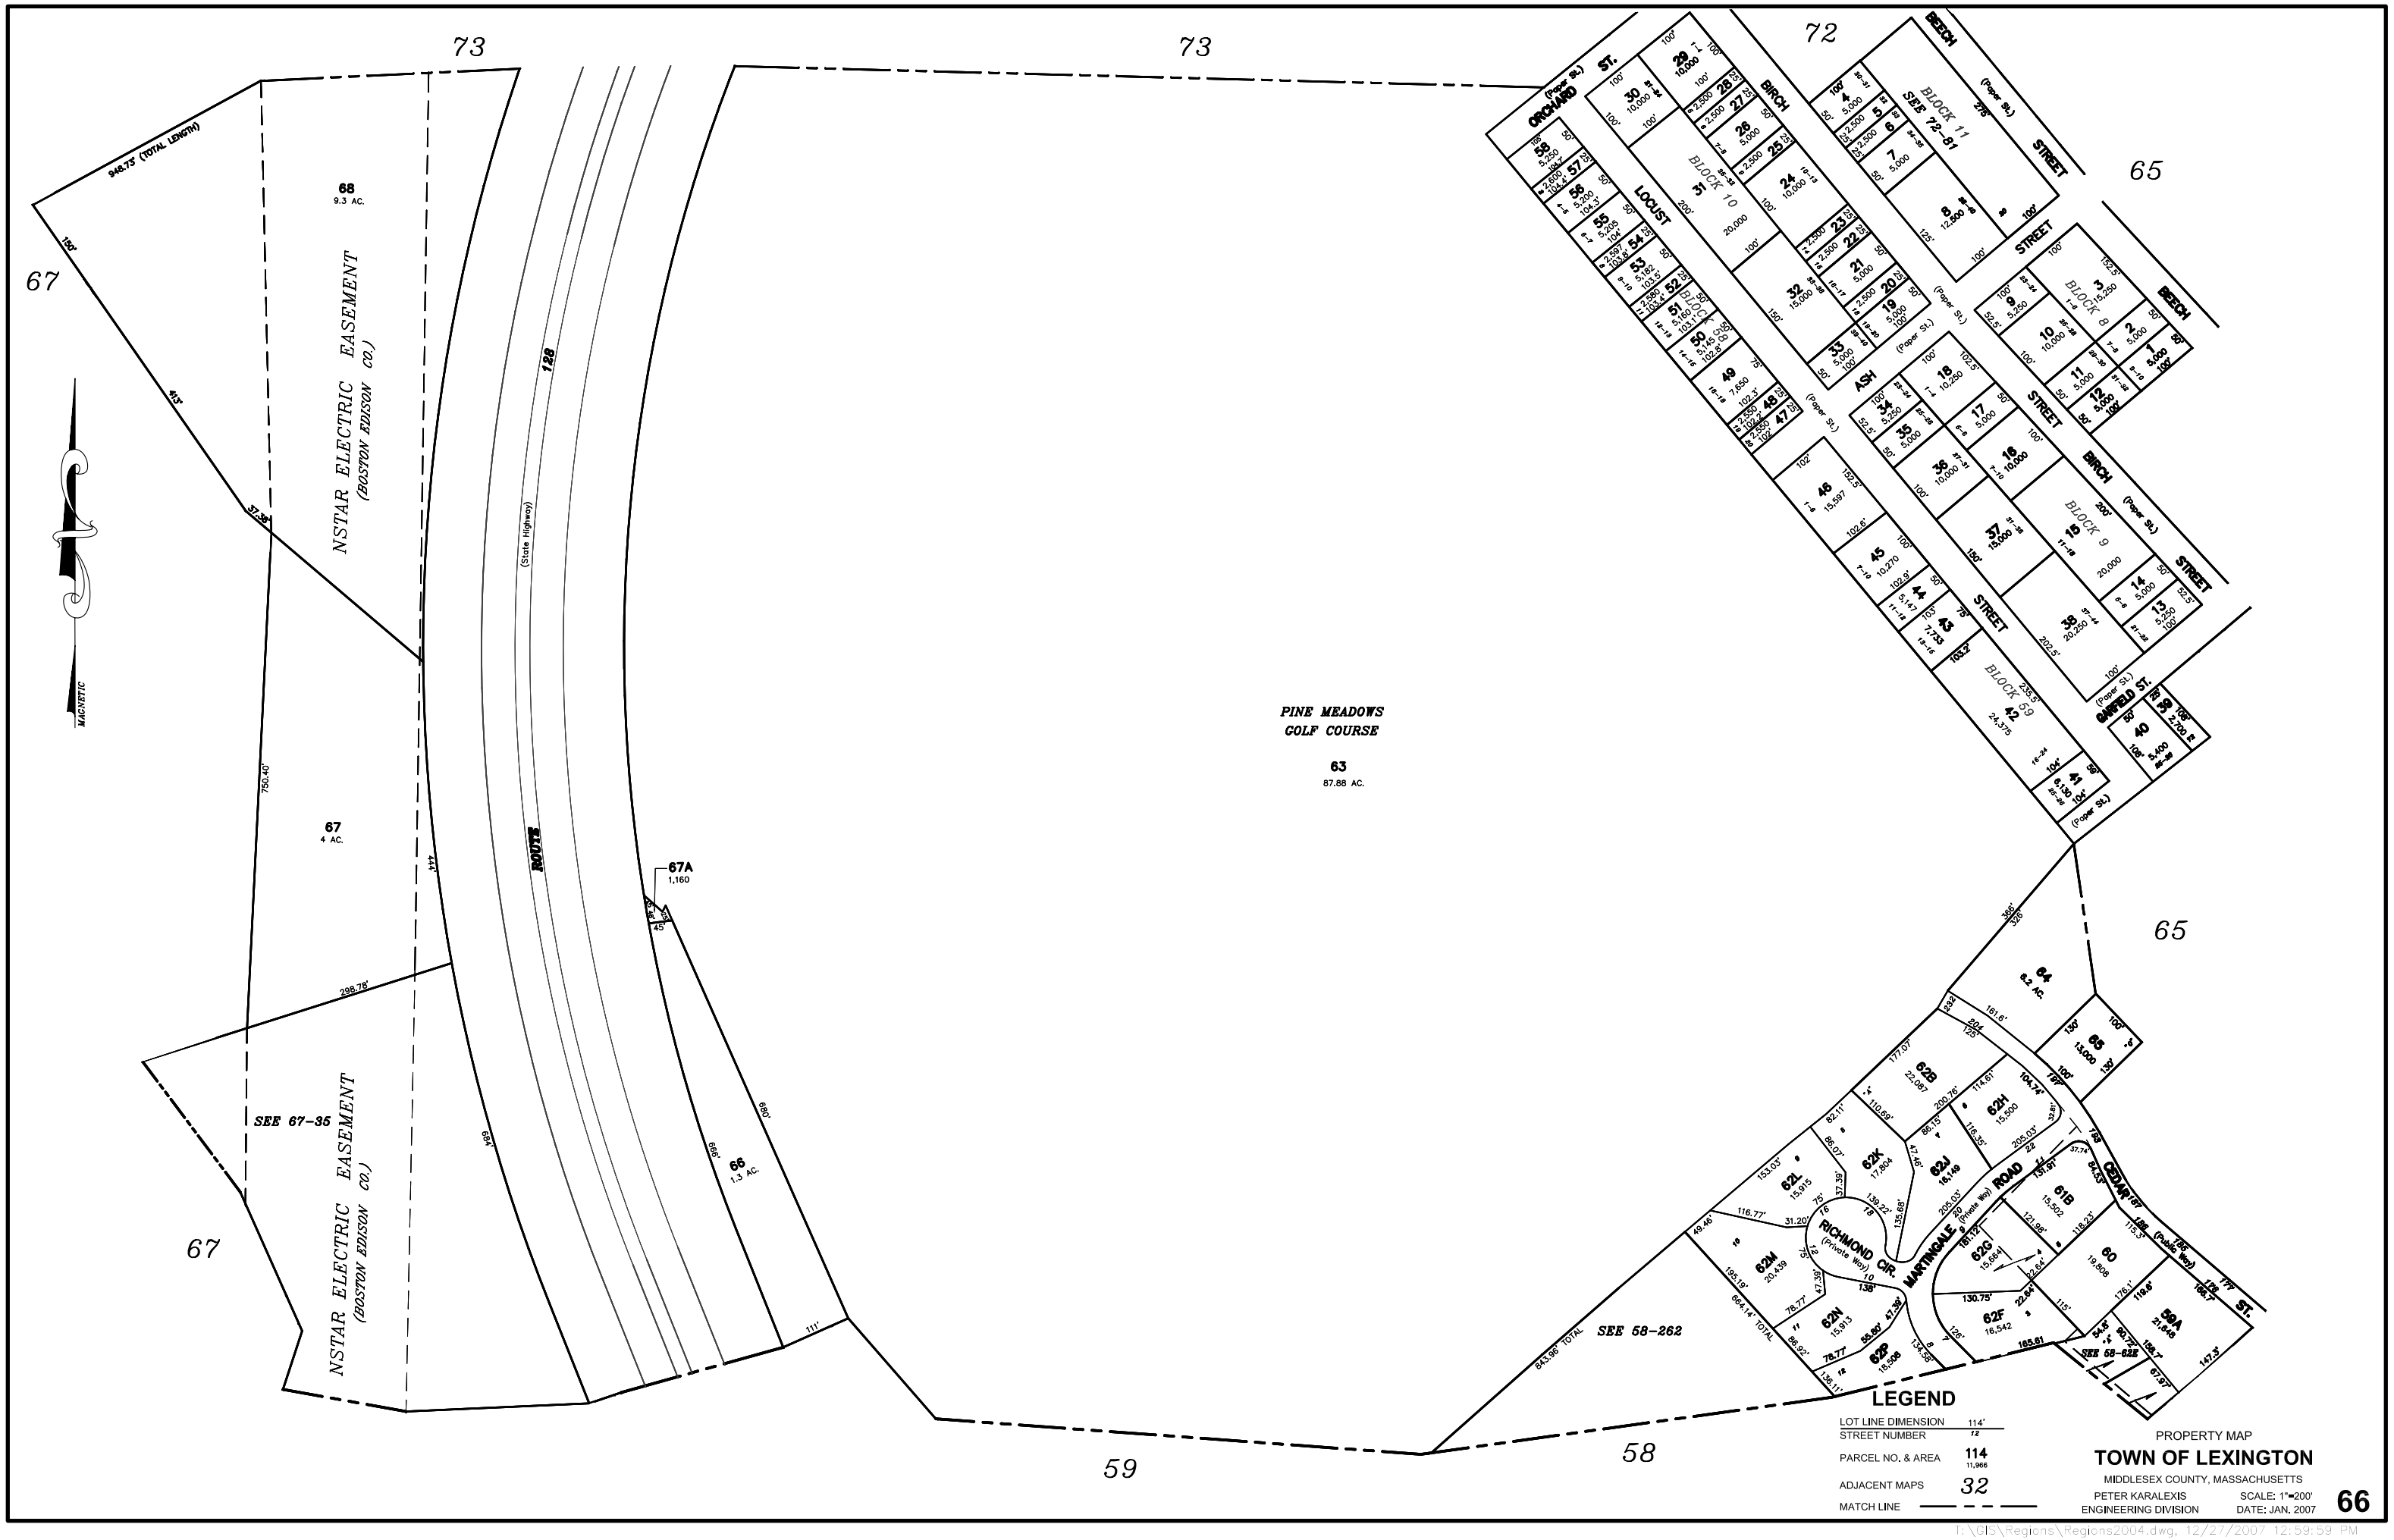
73
73
72
65
67
67
65
59
58
NSTAR ELECTRIC EASEMENT
(BOSTON EDISON CO.)
68
9.3 AC.
67
4 AC.
66
1.3 AC.
67A
1,160
SEE 67-35
SEE 58-262
SEE 58-62E
PINE MEADOWS
GOLF COURSE
63
87.88 AC.
ROUTE 128
(State Highway)
MAGNETIC
946.73' (TOTAL LENGTH)
BLOCK 11
SBF 72-81
BLOCK 10
BLOCK 9
BLOCK 8
BLOCK 59
ORCHARD ST.
LOCUST STREET
BIRCH STREET
ASH STREET
BEECH STREET
CEDAR ST.
GREENFIELD ST.
RICHMOND CIR.
(Private Way)
MARTINGALE ROAD
(Private Way)
(Paper St.)
LEGEND
LOT LINE DIMENSION 114'
STREET NUMBER 12
PARCEL NO. & AREA 114 11,966
ADJACENT MAPS 32
MATCH LINE
PROPERTY MAP
TOWN OF LEXINGTON
MIDDLESEX COUNTY, MASSACHUSETTS
PETER KARALEXIS
ENGINEERING DIVISION
SCALE: 1"=200'
DATE: JAN. 2007
66
I:\GIS\Regions\Regions2004.dwg, 12/27/2007 12:59:59 PM