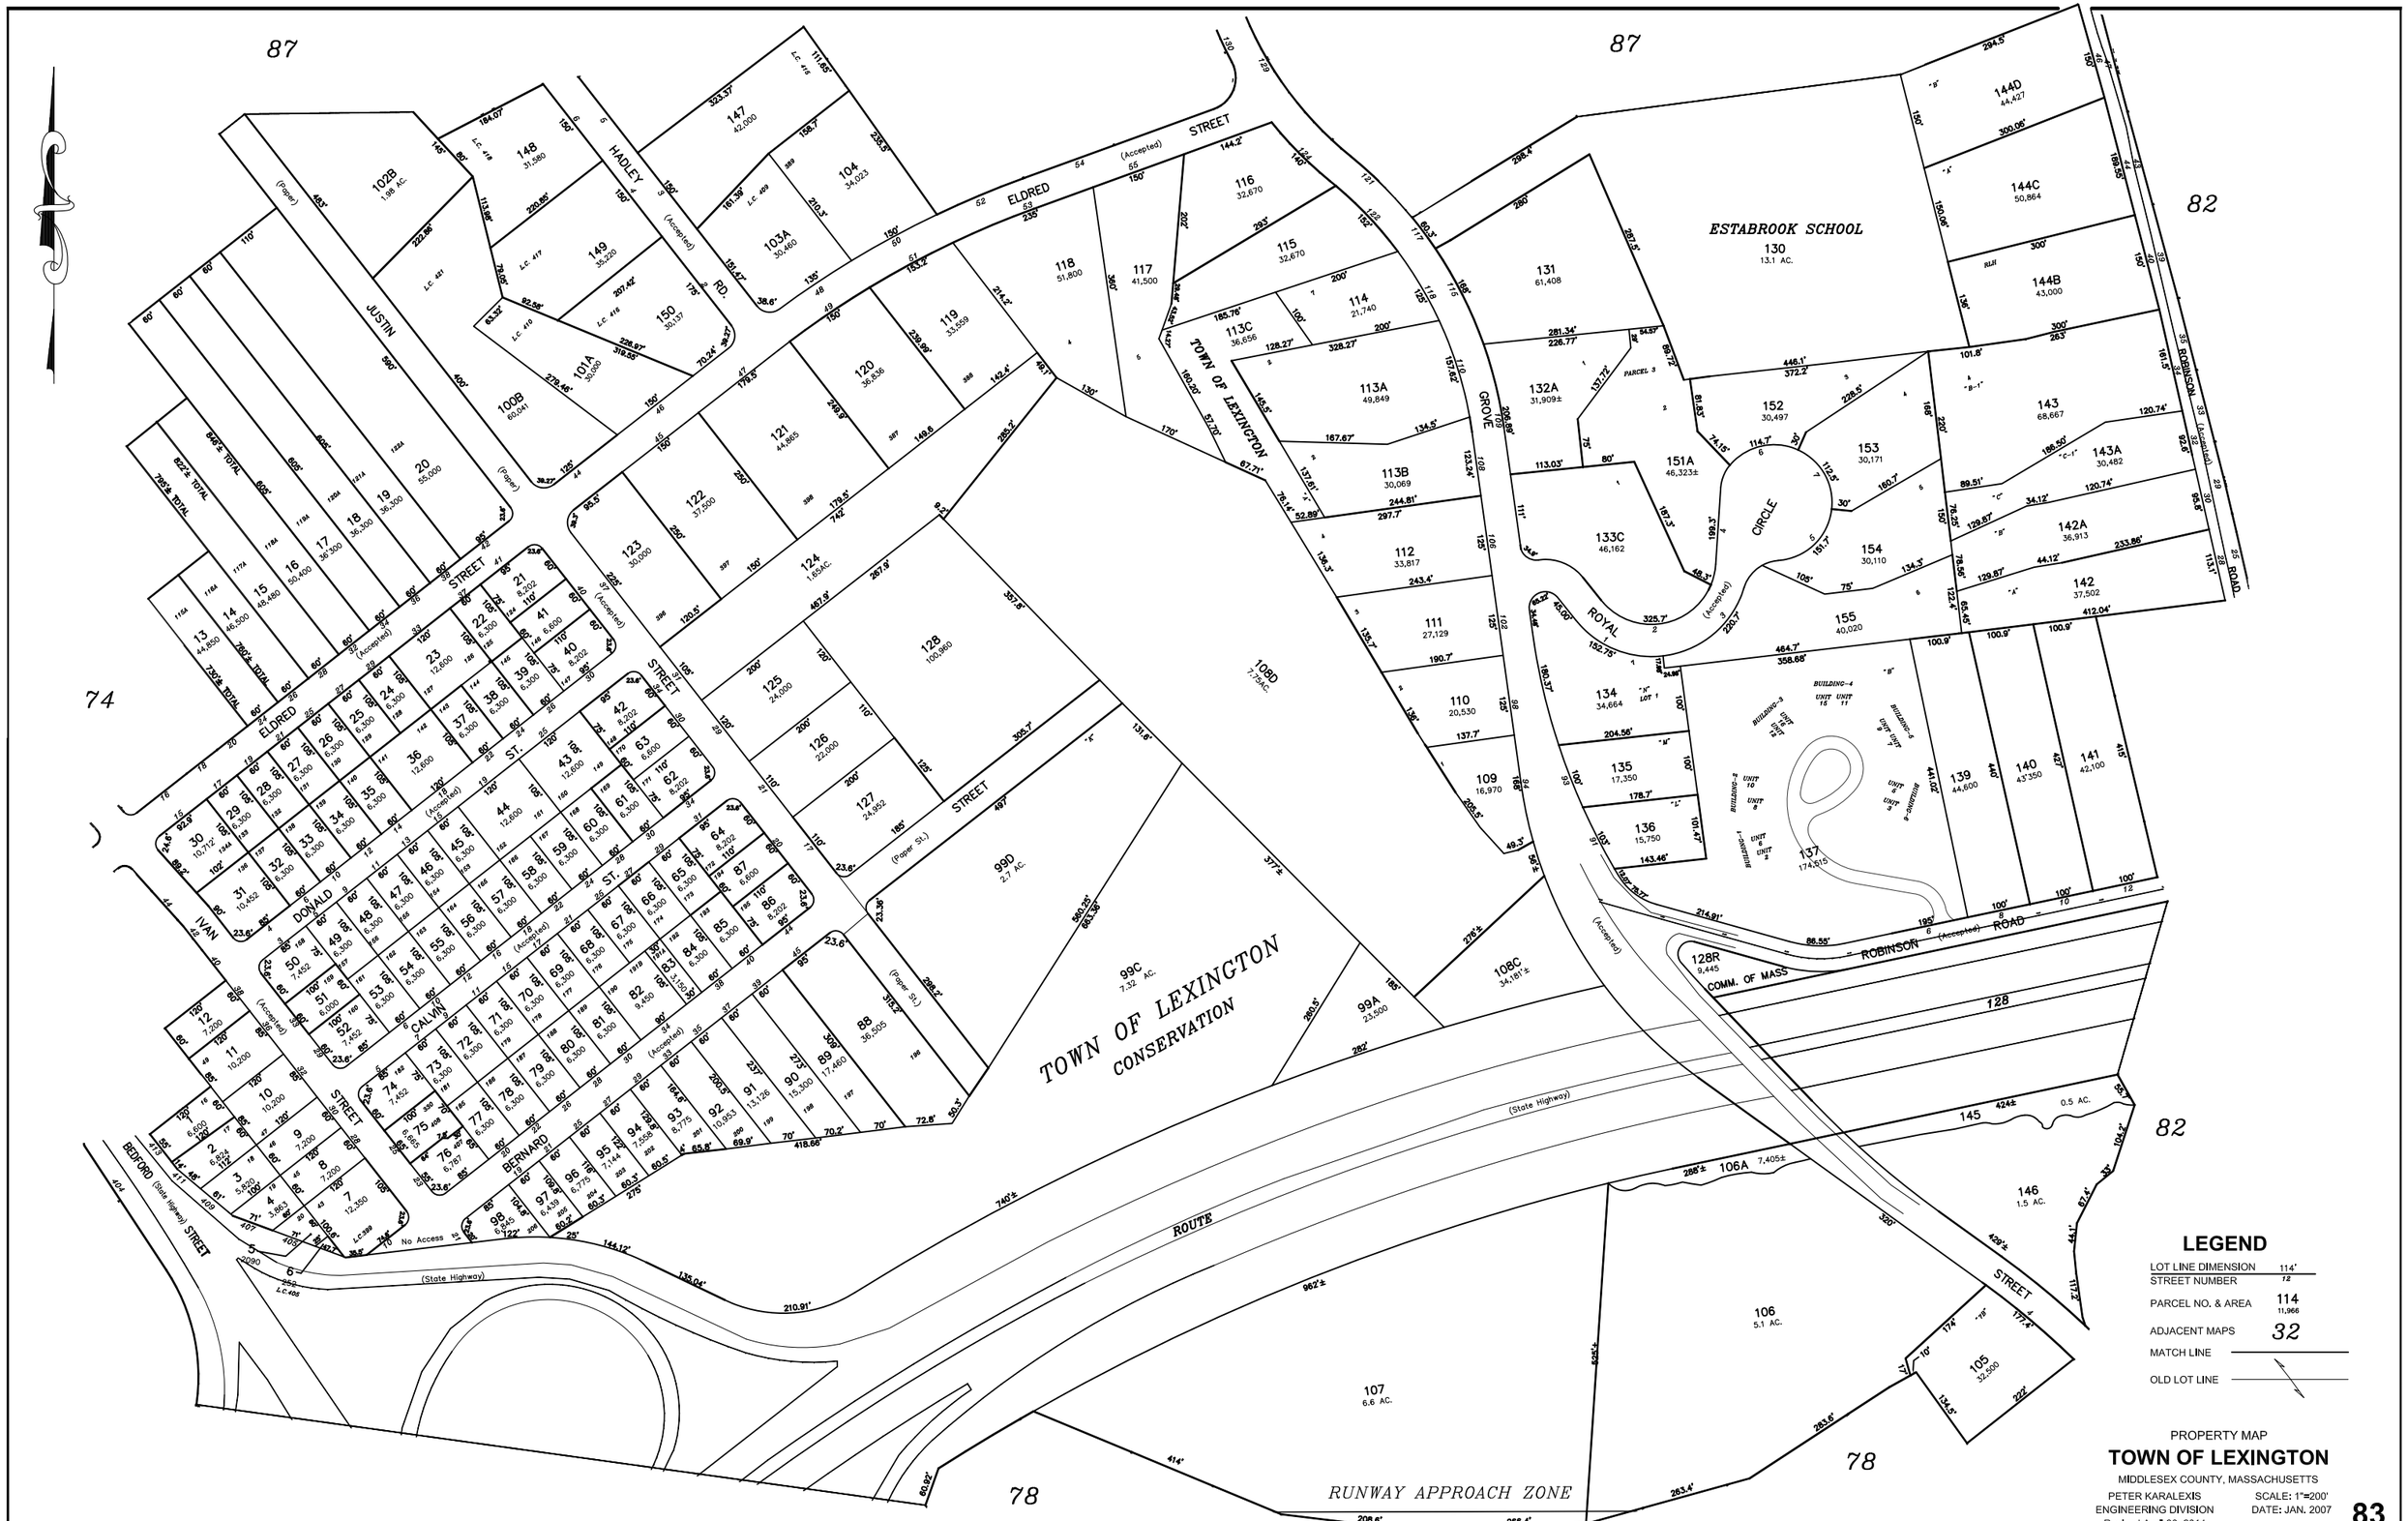

87
87
82
82
74
78
78
ESTABROOK SCHOOL
130
13.1 AC.
TOWN OF LEXINGTON
CONSERVATION
TOWN OF LEXINGTON
ROUTE
RUNWAY APPROACH ZONE
ELDRED STREET
HADLEY RD.
JUSTIN
GROVE
ROYAL
CIRCLE
ROBINSON ROAD
COMM. OF MASS
IVAN
DONALD
CALVIN
BERNARD
BEDFORD STREET
(State Highway)
(Accepted)
(Paper)
(Paper St.)
No Access
LEGEND
LOT LINE DIMENSION 114'
STREET NUMBER 12
PARCEL NO. & AREA 114 11,966
ADJACENT MAPS 32
MATCH LINE
OLD LOT LINE
PROPERTY MAP
TOWN OF LEXINGTON
MIDDLESEX COUNTY, MASSACHUSETTS
PETER KARALEXIS
ENGINEERING DIVISION
Revised April 30, 2014
SCALE: 1"=200'
DATE: JAN. 2007
83