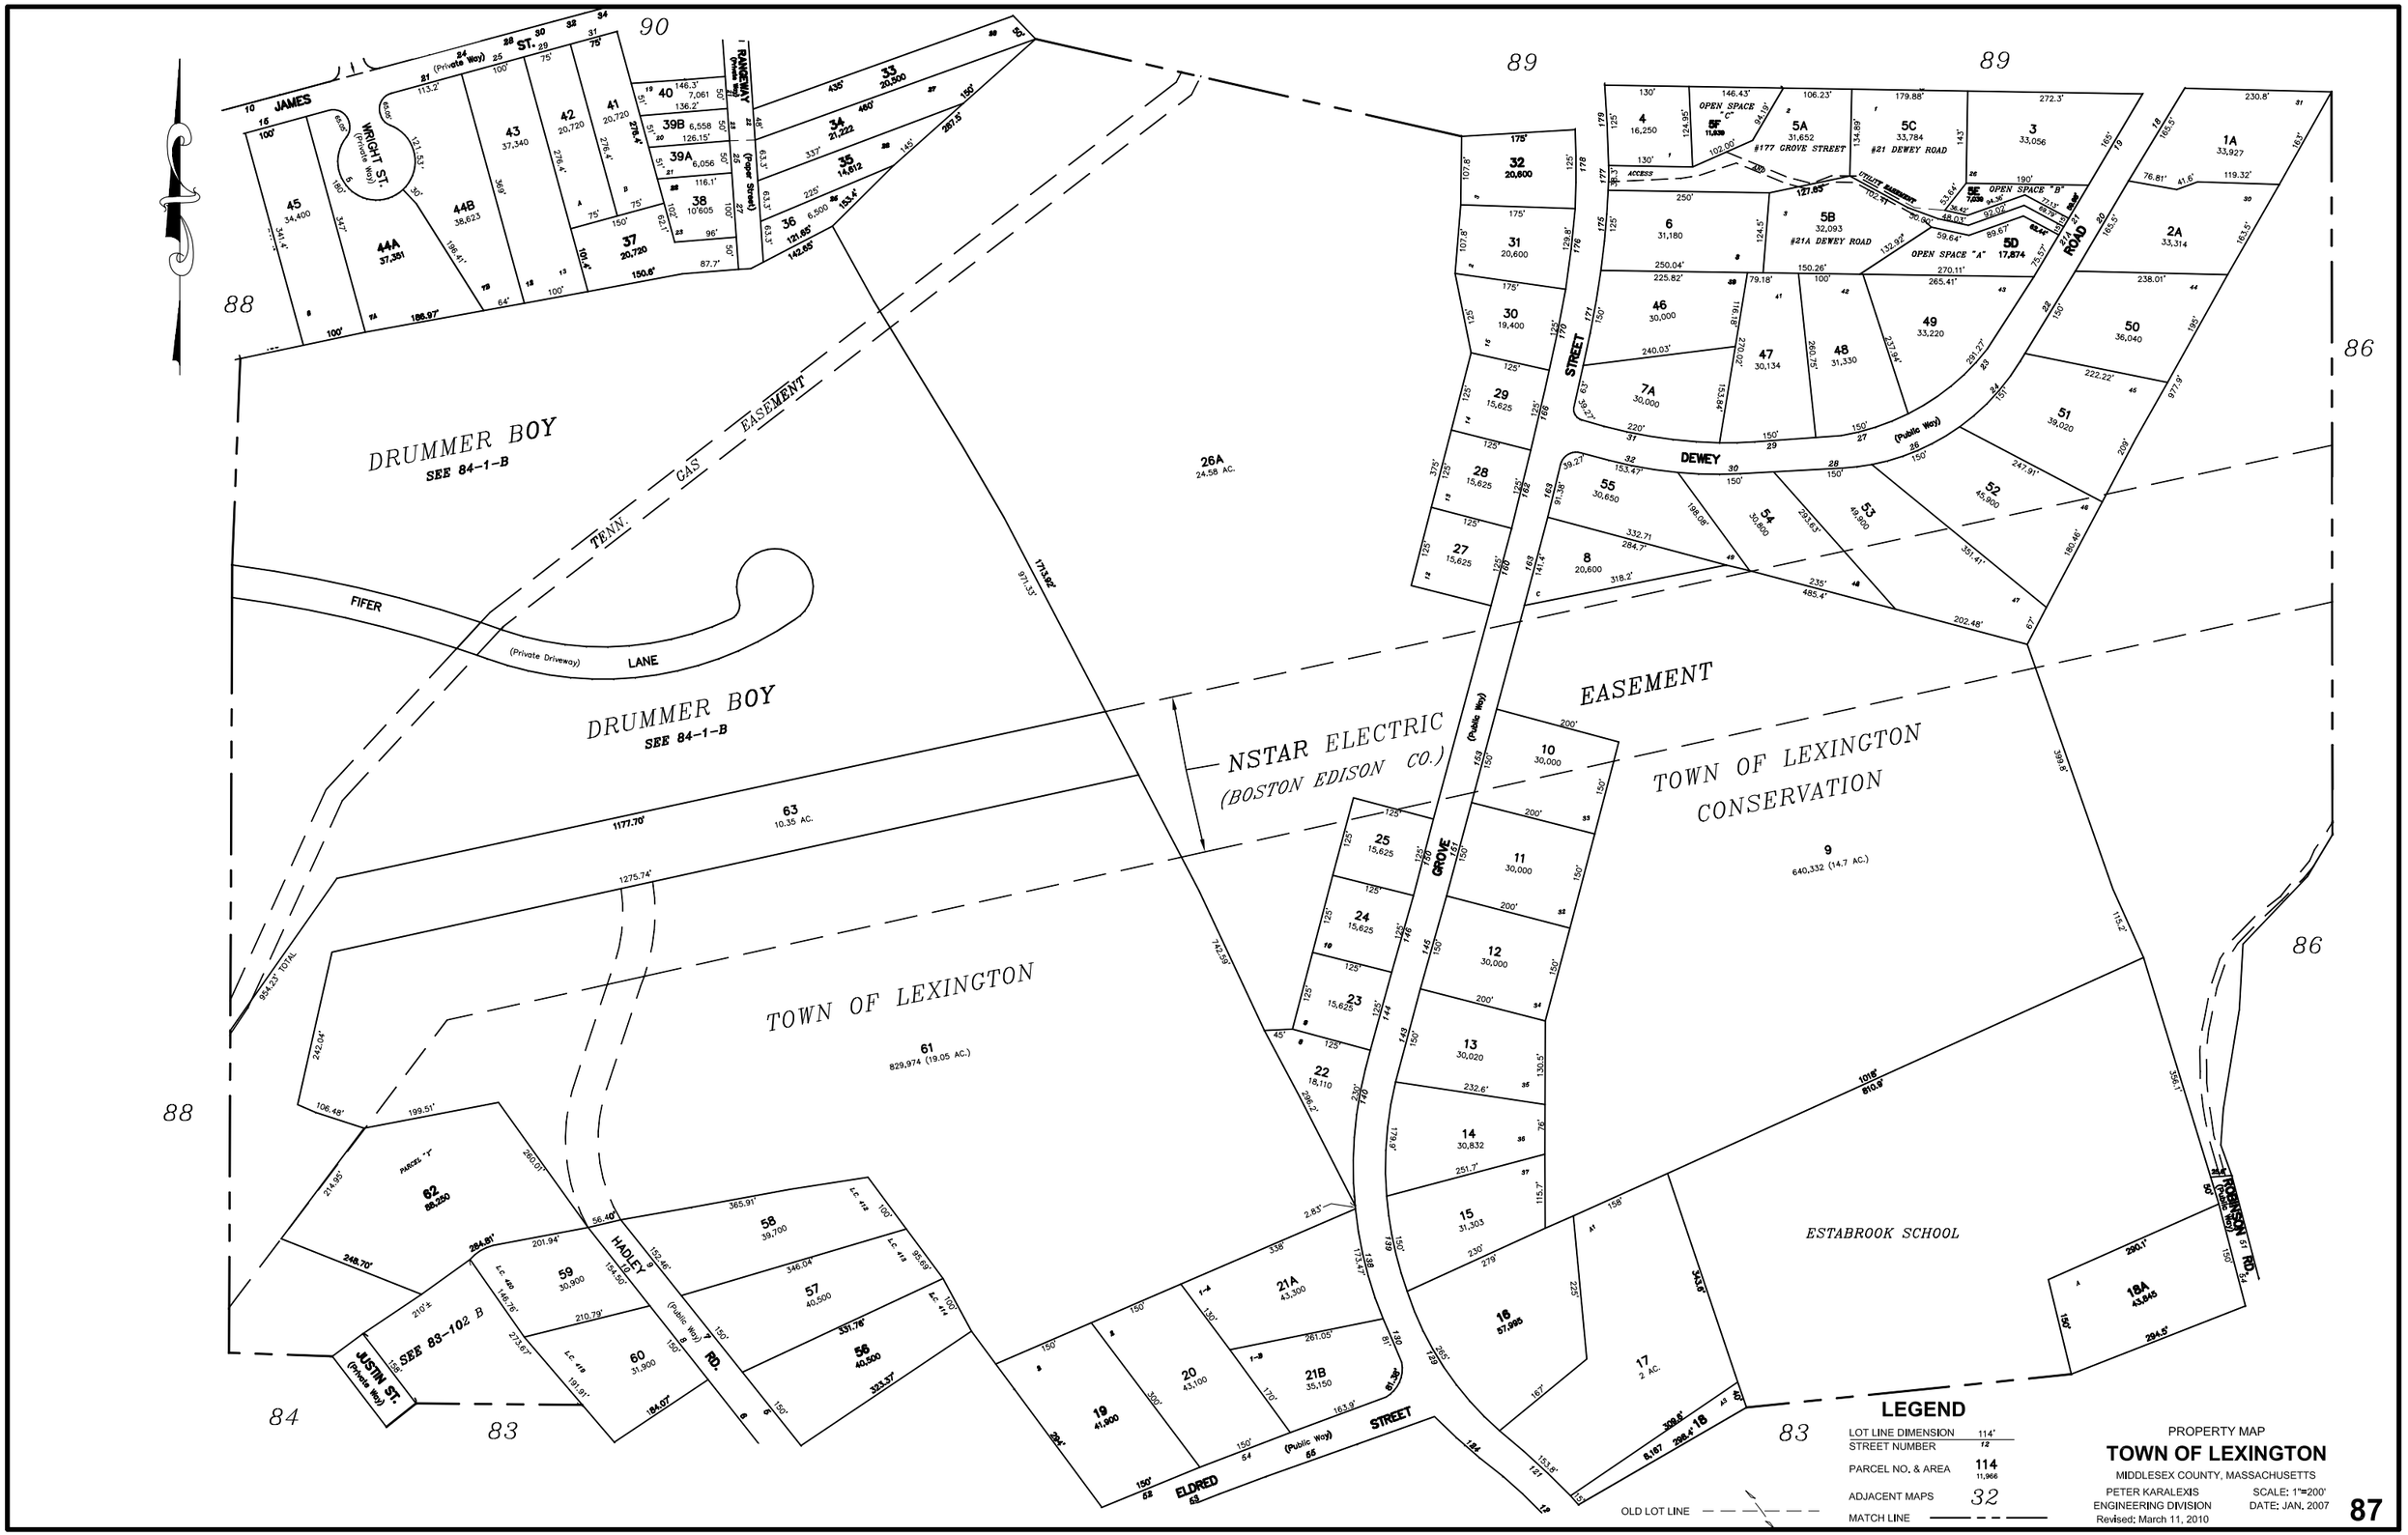

DRUMMER BOY
SEE 84-1-B
TENN. GAS EASEMENT
FIFER LANE
(Private Driveway)
DRUMMER BOY
SEE 84-1-B
NSTAR ELECTRIC
(BOSTON EDISON CO.)
EASEMENT
TOWN OF LEXINGTON
CONSERVATION
TOWN OF LEXINGTON
61
829,974 (19.05 AC.)
9
640,332 (14.7 AC.)
ESTABROOK SCHOOL
JAMES ST.
WRIGHT ST.
RANGEWAY
DEWEY STREET
GROVE STREET
ELDRED STREET
HADLEY RD.
JUSTIN ST.
ROBINSON RD.
SEE 83-102 B
LEGEND
LOT LINE DIMENSION 114'
STREET NUMBER 12
PARCEL NO. & AREA 114 11,966
ADJACENT MAPS 32
MATCH LINE
OLD LOT LINE
PROPERTY MAP
TOWN OF LEXINGTON
MIDDLESEX COUNTY, MASSACHUSETTS
PETER KARALEXIS
ENGINEERING DIVISION
Revised: March 11, 2010
SCALE: 1"=200'
DATE: JAN. 2007
87