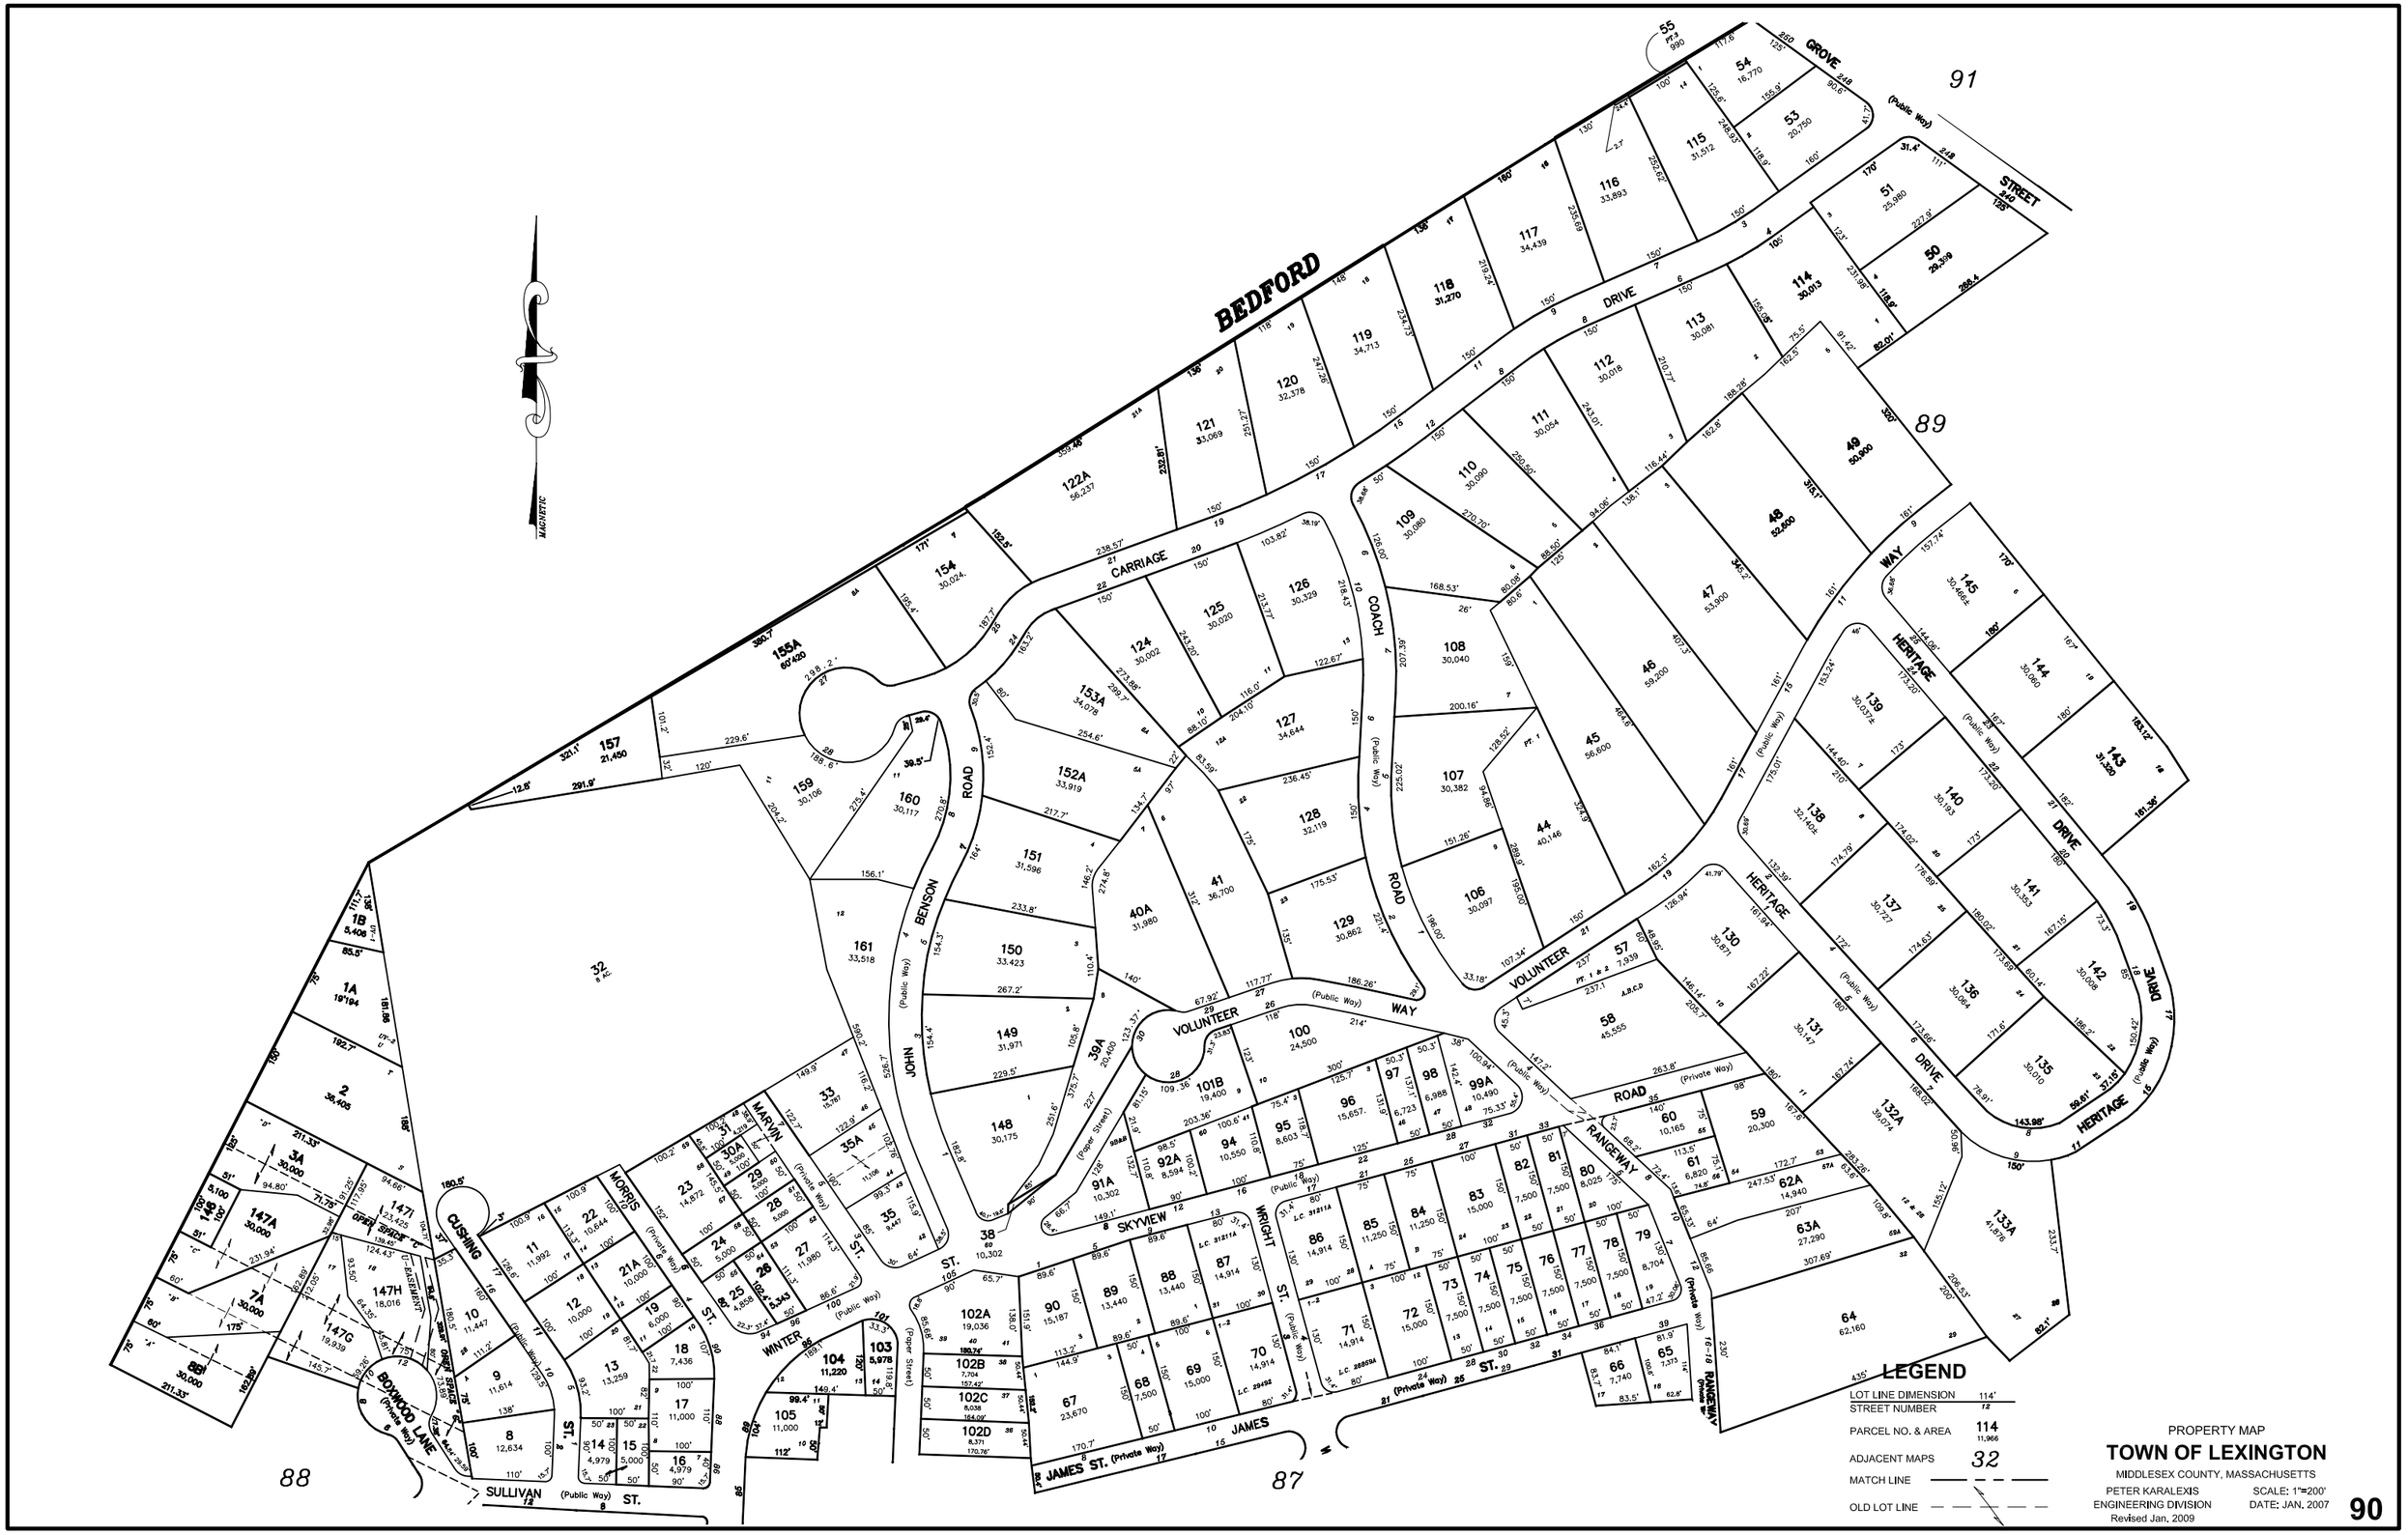
BEDFORD
MAGNETIC
GROVE STREET
(Public Way)
DRIVE
CARRIAGE
COACH ROAD
BENSON ROAD
JOHN
VOLUNTEER WAY
HERITAGE DRIVE
HERITAGE WAY
VOLUNTEER ROAD
RANGEWAY
SKYVIEW
WRIGHT ST.
JAMES ST.
JAMES ST. (Private Way)
MARVIN ST.
MORRIS ST.
WINTER ST.
CUSHING ST.
BOXWOOD LANE
SULLIVAN ST.
(Public Way)
(Private Way)
(Paper Street)
91
89
88
87
LEGEND
LOT LINE DIMENSION 114'
STREET NUMBER 12
PARCEL NO. & AREA 114 11,966
ADJACENT MAPS 32
MATCH LINE
OLD LOT LINE
PROPERTY MAP
TOWN OF LEXINGTON
MIDDLESEX COUNTY, MASSACHUSETTS
PETER KARALEXIS
ENGINEERING DIVISION
Revised Jan, 2009
SCALE: 1"=200'
DATE: JAN, 2007
90
T:\GIS\Regions\Regions2004.dwg