P L E A S A N T S T R E E T

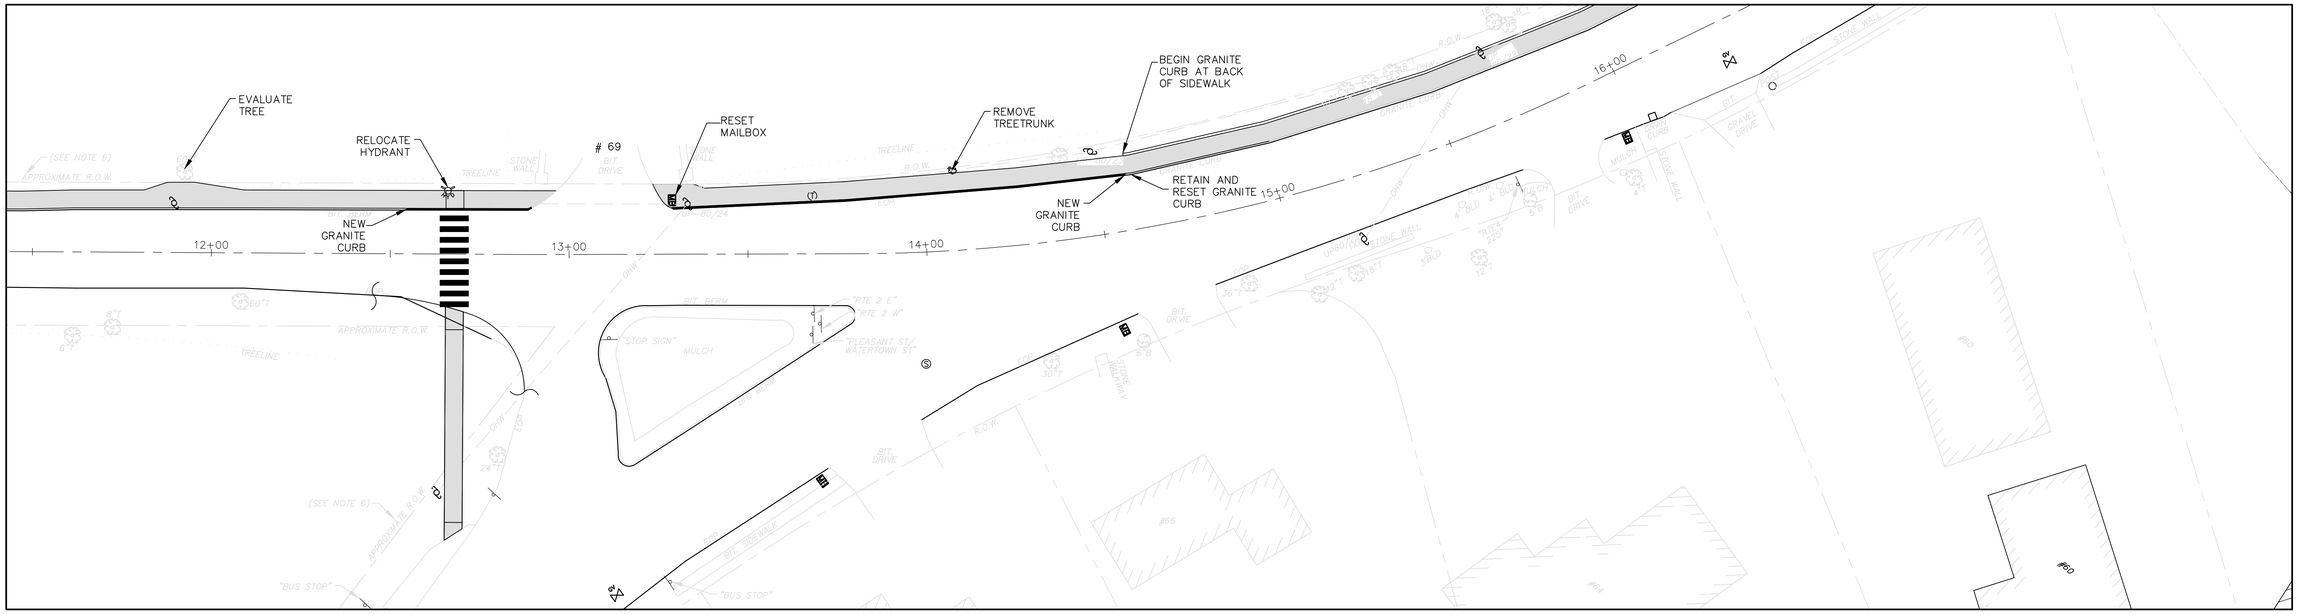

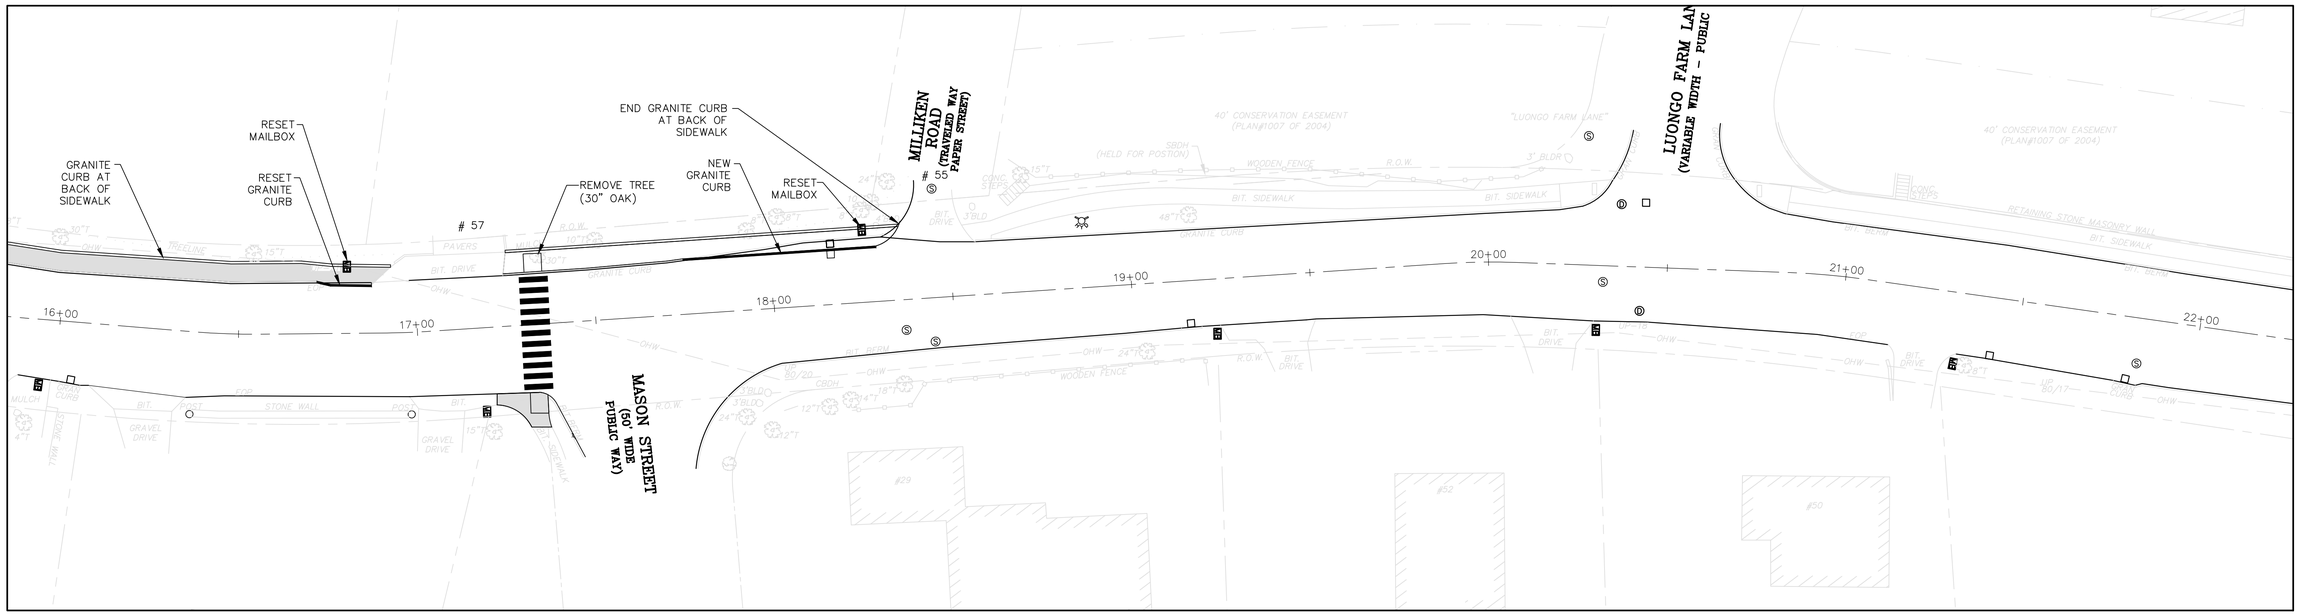

GRAPHIC SCALE

20 0 10 20 40 80

(IN FEET)
1 inch = 20 ft.

PLEASANT STREET SIDEWALK

TOWN OF LEXINGTON
ENGINEERING DIVISION

DATE	REVISION	BY			
			DRAWN BY: M.S.	DATE 10-01-2016	SCALE: AS NOTED
			DESIGNED BY: M.S.		CHECKED BY: D.C.
			CONTRACT NO.		SHEET NO. 2 OF 3