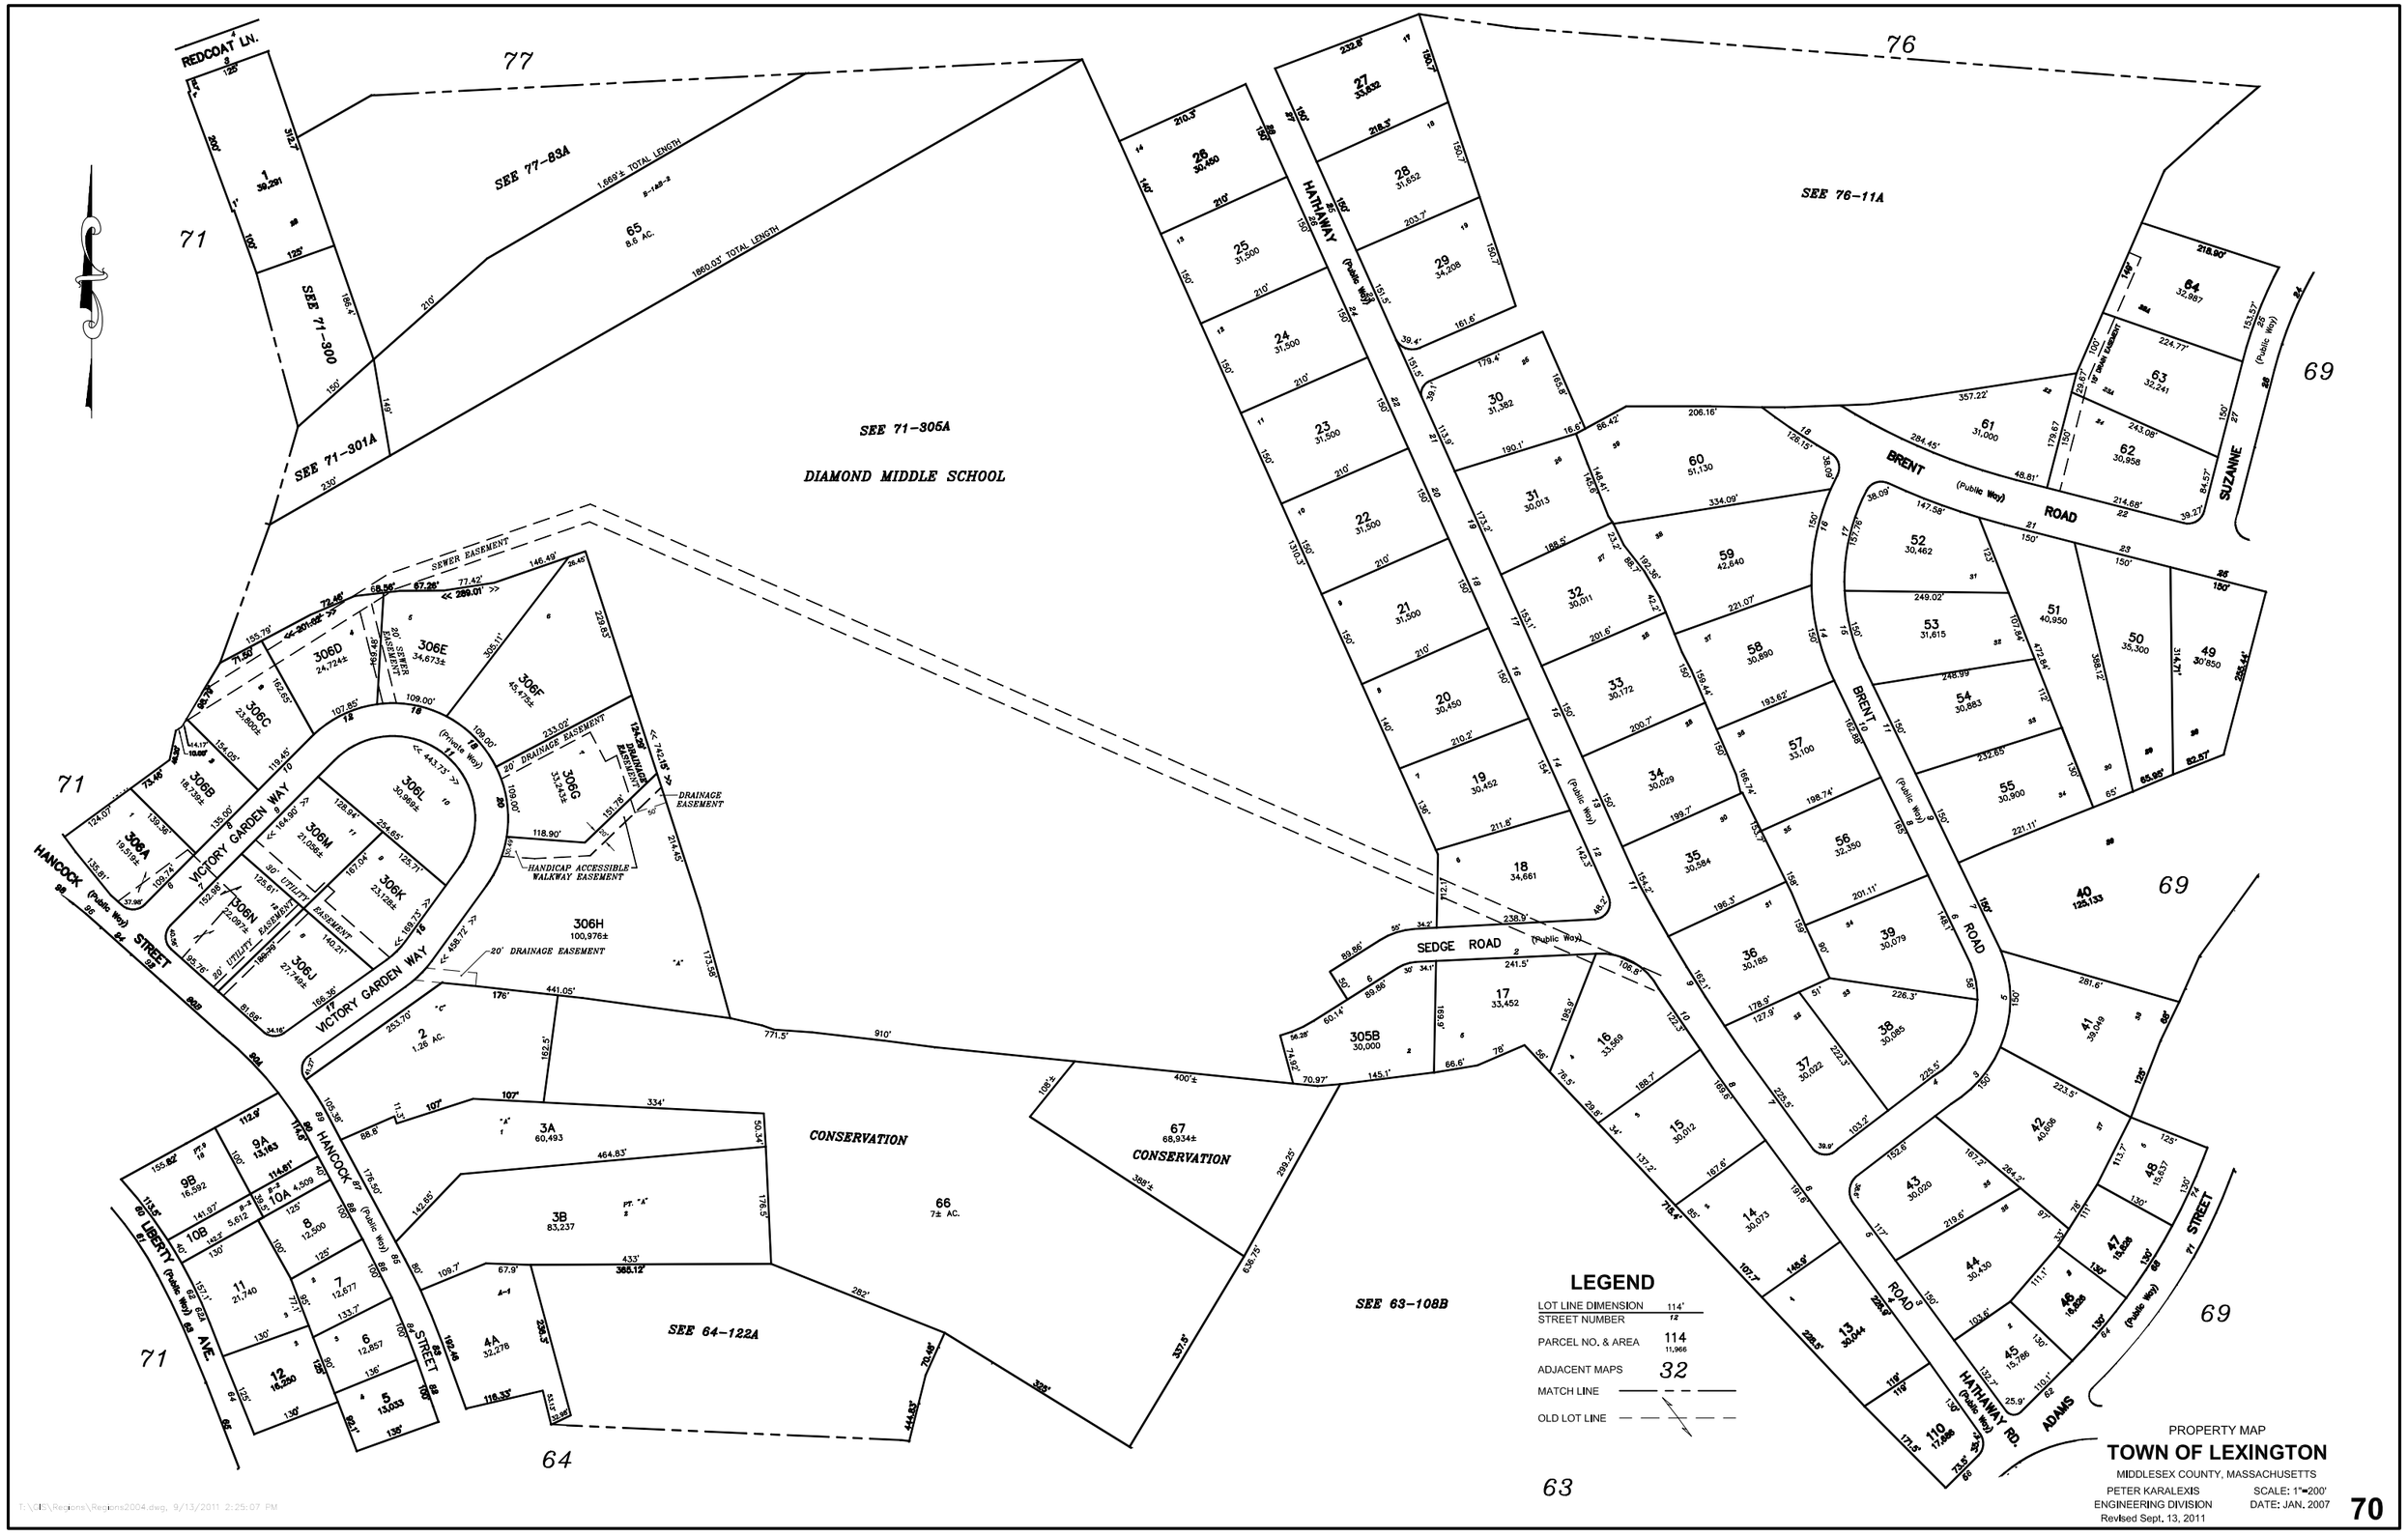

REDCOAT LN.
77
76
71
69
64
63
SEE 77-83A
SEE 71-300
SEE 71-301A
SEE 71-305A
DIAMOND MIDDLE SCHOOL
SEE 76-11A
SEE 64-122A
SEE 63-108B
HATHAWAY (Public Way)
BRENT ROAD (Public Way)
SUZANNE (Public Way)
SEDGE ROAD (Public Way)
VICTORY GARDEN WAY (Private Way)
HANCOCK STREET (Public Way)
LIBERTY AVE. (Public Way)
HATHAWAY RD. (Public Way)
ADAMS STREET (Public Way)
CONSERVATION
SEWER EASEMENT
DRAINAGE EASEMENT
HANDICAP ACCESSIBLE WALKWAY EASEMENT
20' DRAINAGE EASEMENT
UTILITY EASEMENT
LEGEND
LOT LINE DIMENSION 114'
STREET NUMBER 12
PARCEL NO. & AREA 114 11,966
ADJACENT MAPS 32
MATCH LINE
OLD LOT LINE
PROPERTY MAP
TOWN OF LEXINGTON
MIDDLESEX COUNTY, MASSACHUSETTS
PETER KARALEXIS
ENGINEERING DIVISION
Revised Sept. 13, 2011
SCALE: 1"=200'
DATE: JAN. 2007
70