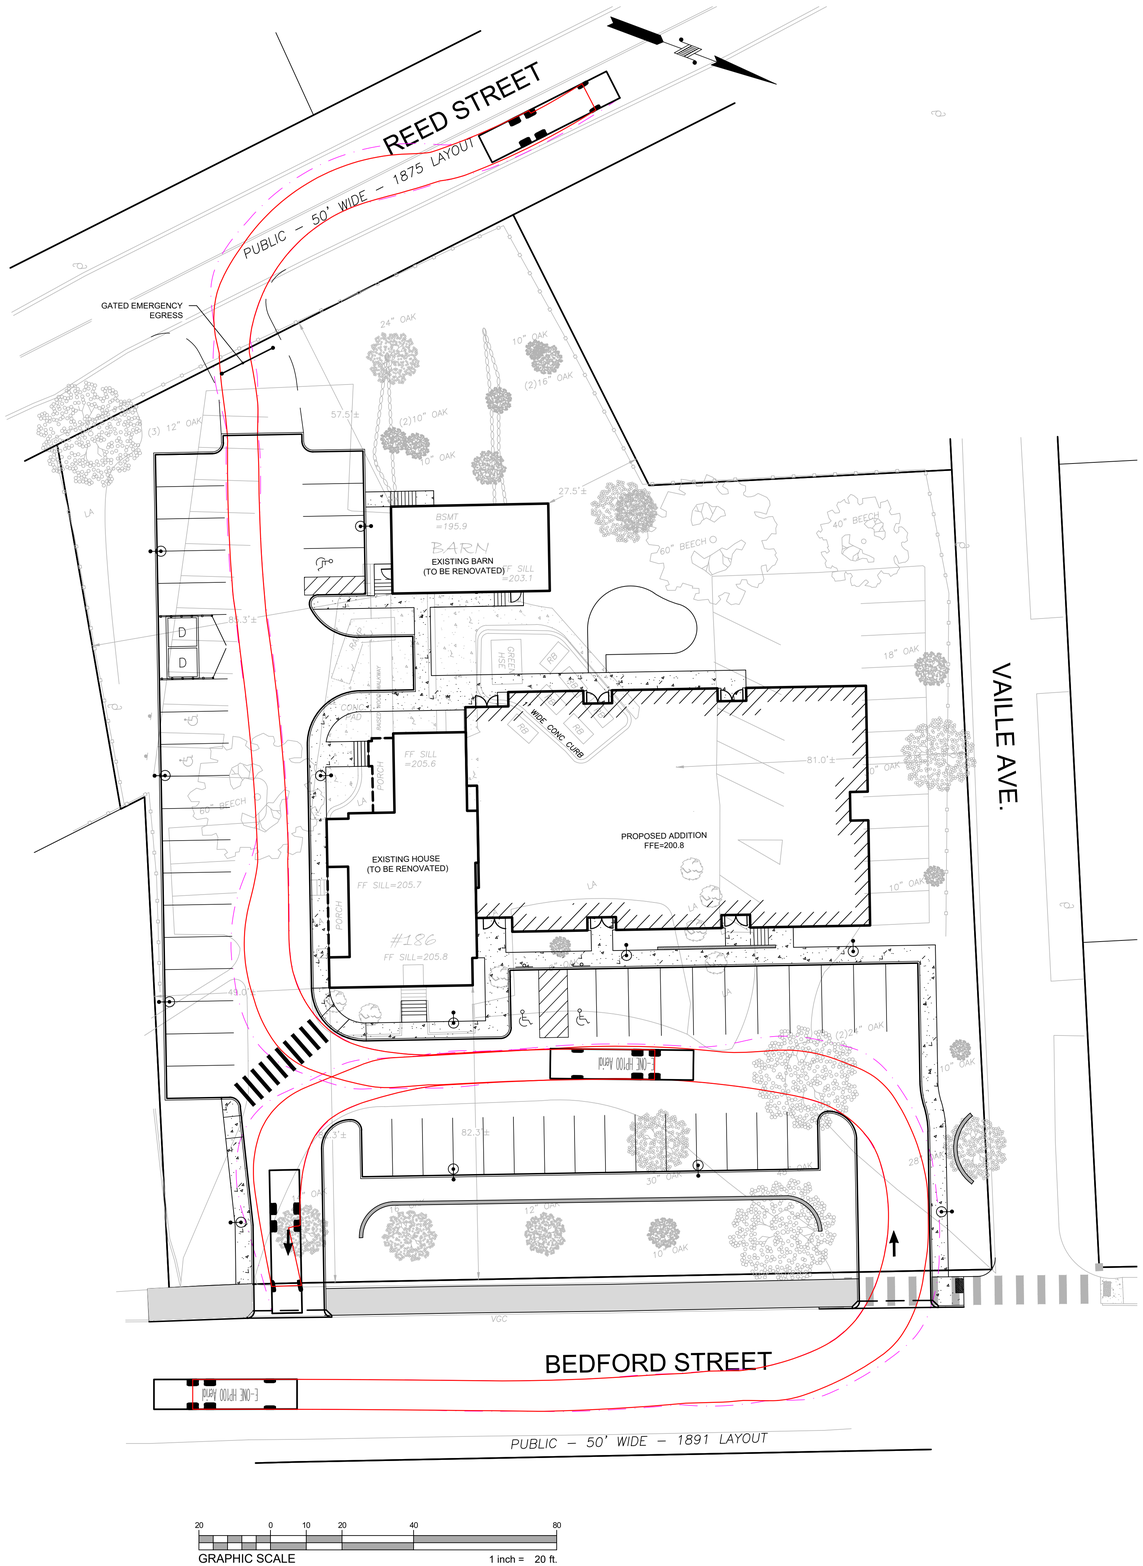

GRAPHIC SCALE 1 inch = 20 ft.

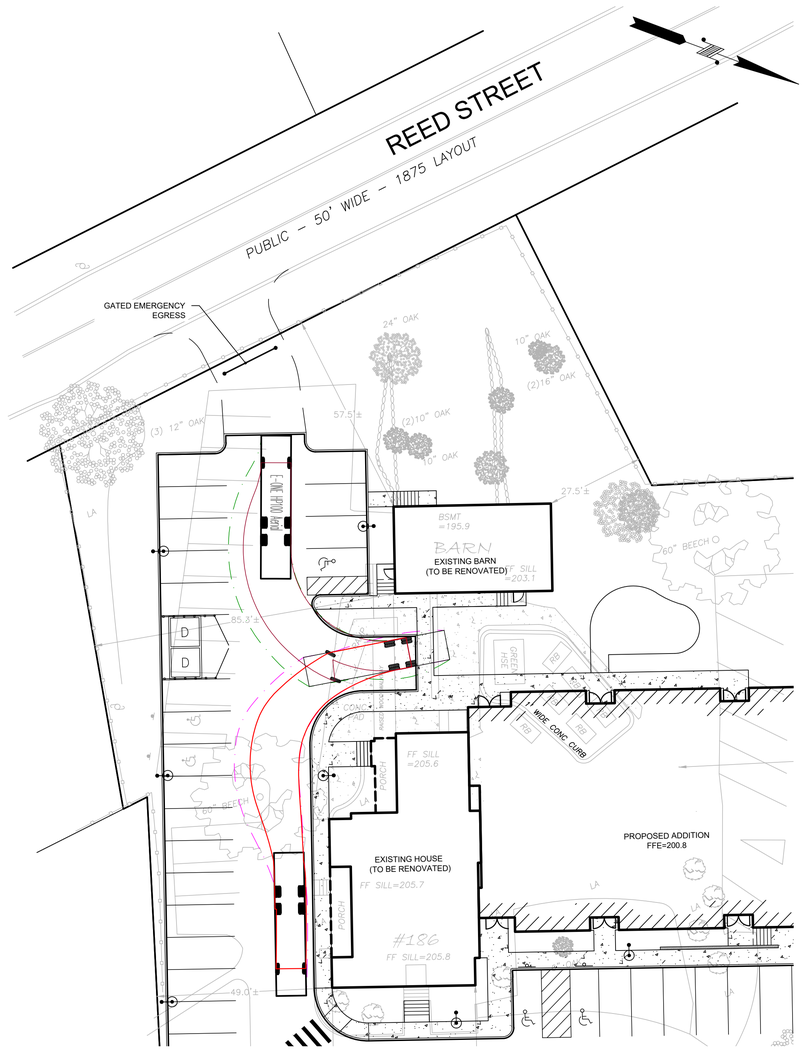

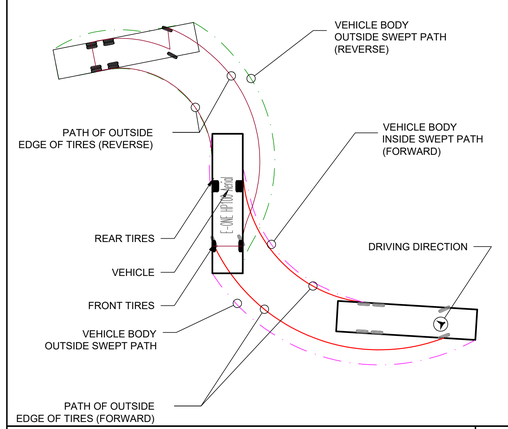

TURNING PATH LEGEND
NOT TO SCALE

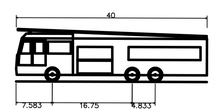

E-ONE HP100 Aerial	
Overall Length	40.000ft
Overall Width	8.333ft
Overall Body Height	11.000ft
Min Body Ground Clearance	1.393ft
Track Width	8.333ft
Lock-to-lock time	6.00s
Max Wheel Angle	45.00°

FIRETRUCK PROFILE
NOT TO SCALE

HIGHPOINT ENGINEERING, INC.
LAND PLANNING
PERMIT EXPEDITING
CIVIL/SITE ENGINEERING
CONSULTING
CANTON CORPORATE PLACE
45 DAN ROAD, SUITE 140
CANTON, MA 02021
www.HighpointEng.com

CLIENT:
BEACON POINT MANAGEMENT, LLC
189 BEDFORD STREET
LEXINGTON, MA 02420

CONSULTANT:

SEAL

PROPOSED MIXED-USE DEVELOPMENT
PRELIMINARY SITE DEVELOPMENT AND USE PLAN (PSDUP)

186 BEDFORD STREET
LEXINGTON, MA

OWNER/APPLICANT: 186 BEDFORD STREET, LLC

REV	DATE	DESCRIPTION
1	02/21/2019	PSDUP RESPONSE TO COMMENTS

ISSUE TYPE: PERMIT
ISSUE DATE: 12/20/2018
PROJECT NUMBER: 18002

DRAWN BY: JJP
CHECKED BY: DJH

Copyright (c) by Highpoint Engineering, Inc.
All Rights Reserved.

SHEET TITLE:
FIRE APPARATUS MANEUVERING STUDY

SHEET NUMBER:
-